H & M SURVEYING & ASSOCIATES, INC.

PHONE: (713) 524-1500
FAX: (713) 524-8860

P.O. BOX 980063
HOUSTON, TEXAS 77098-0063

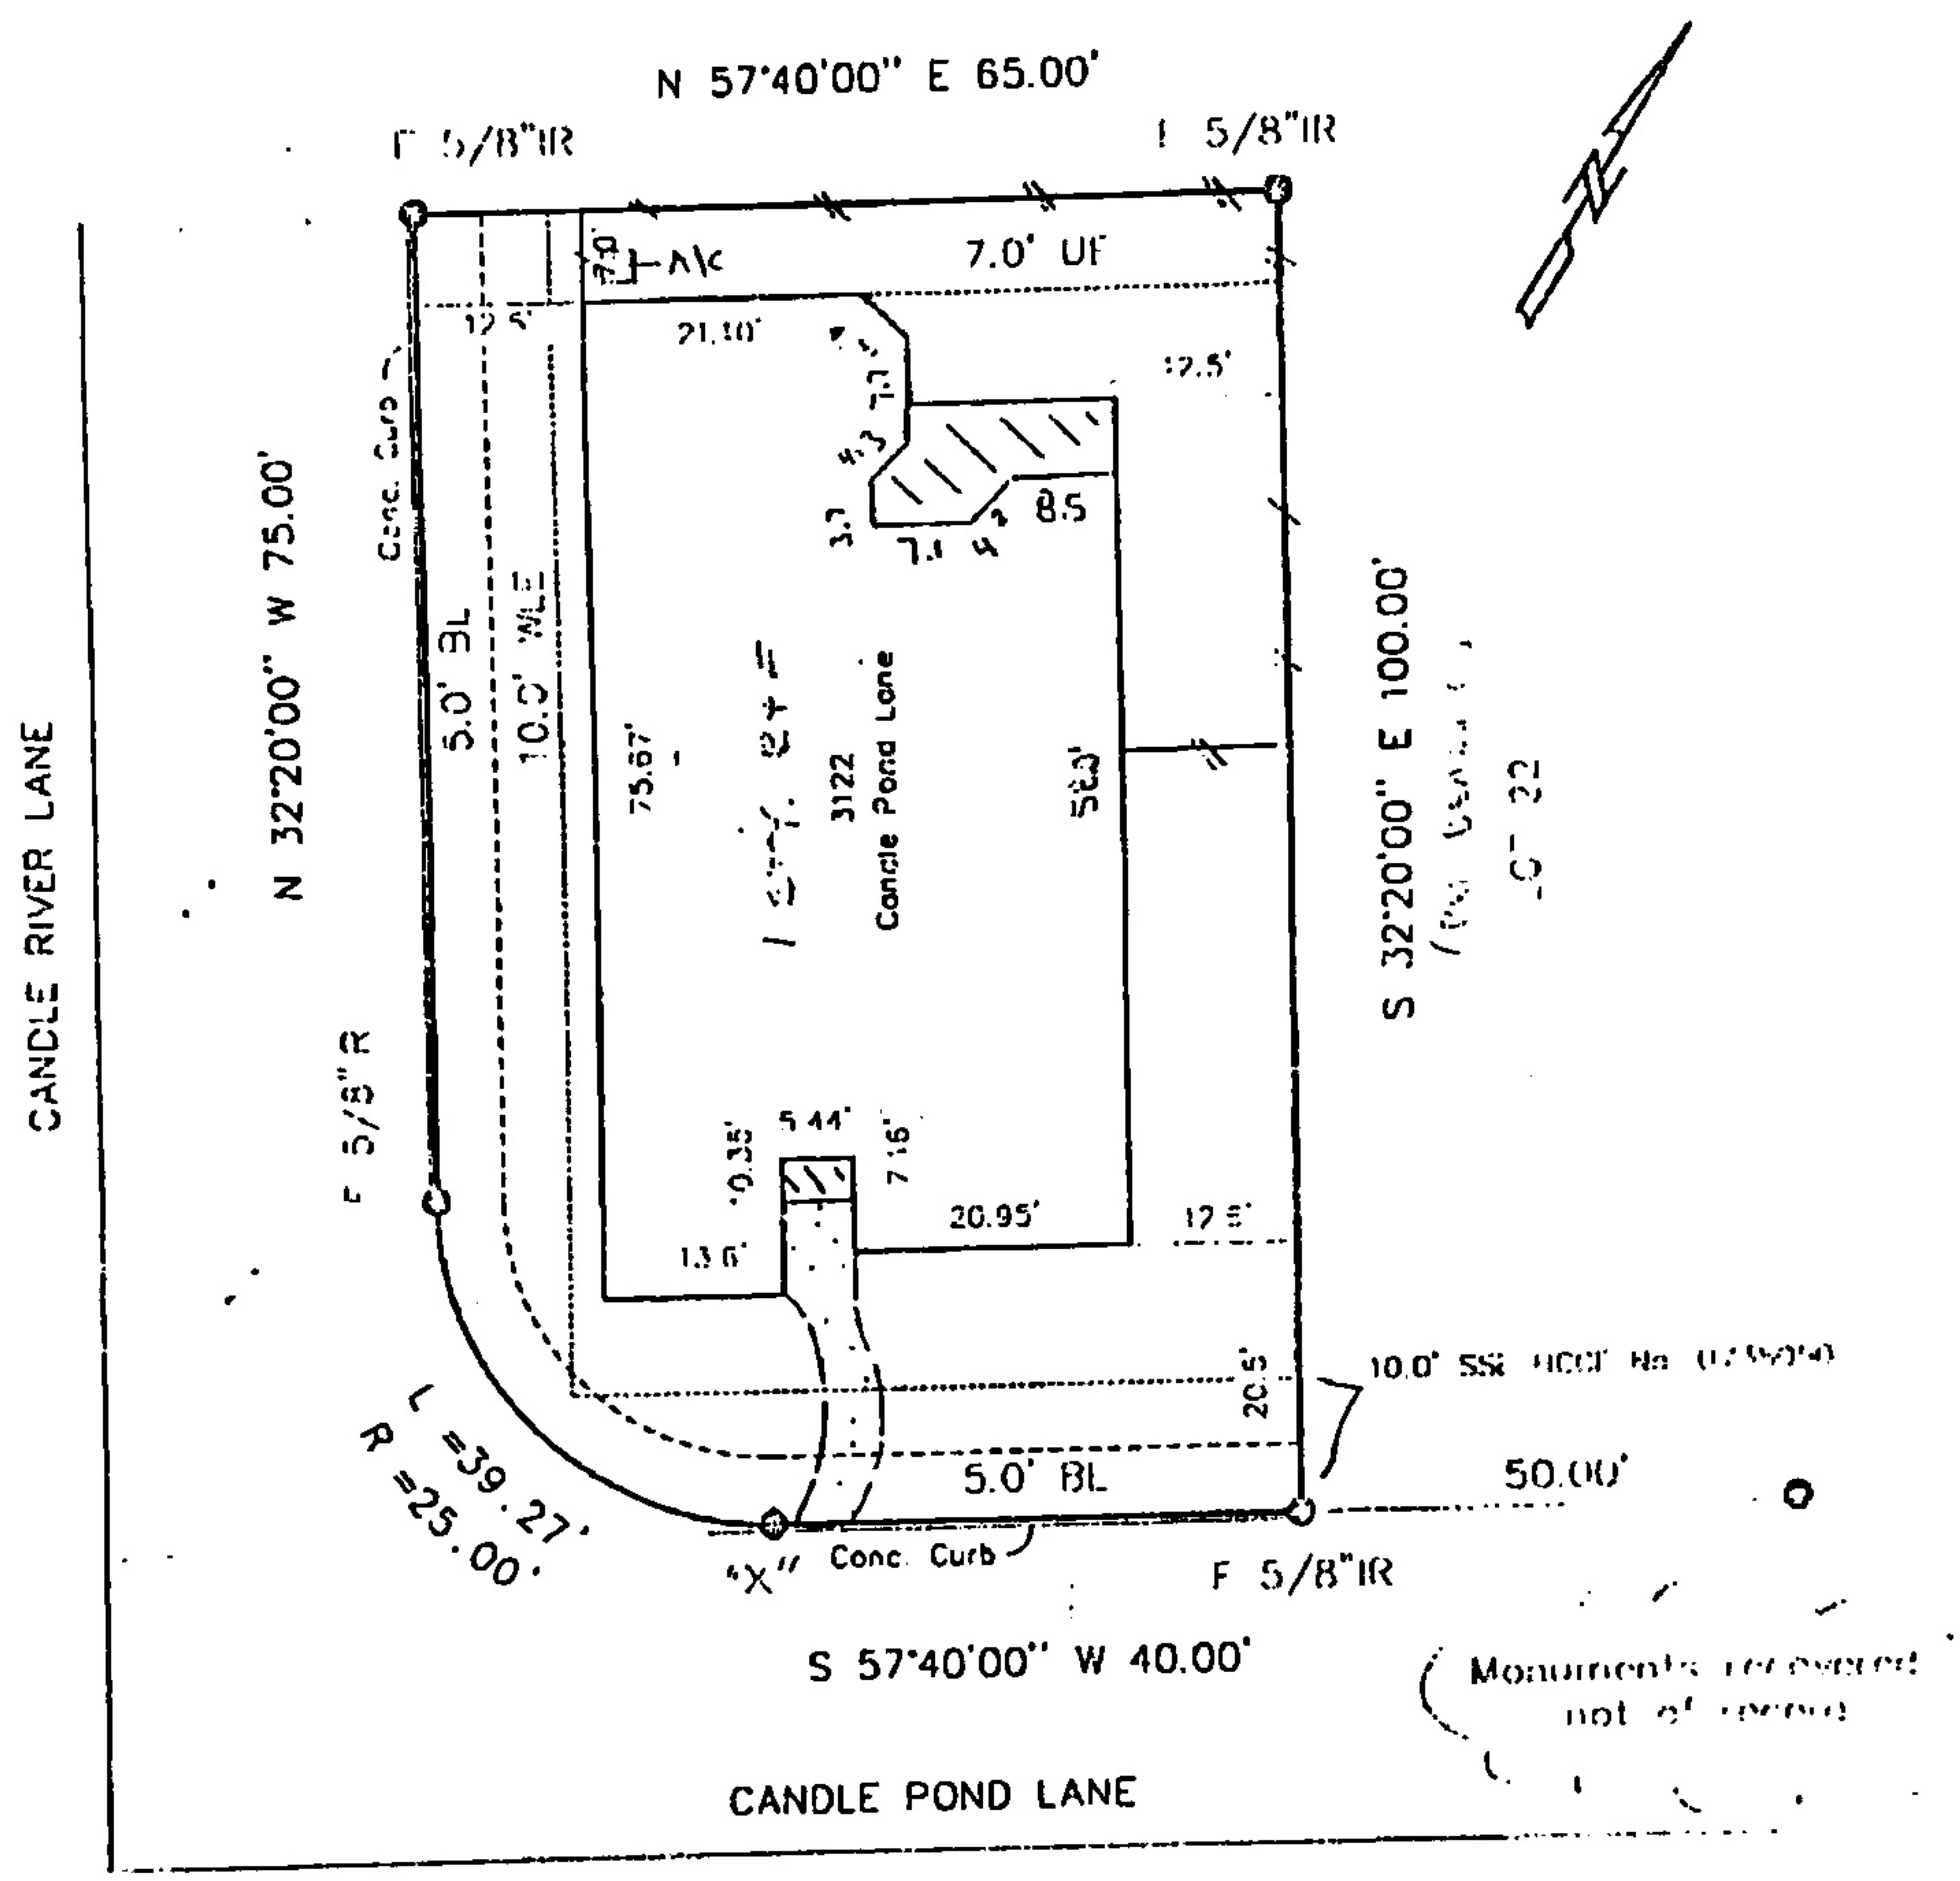

James W. Kimb[illegible] Diana M Kemberlin

I certify that the above plat is a true representation of a survey made on the ground under my supervision of

Lot 21 Block 1 in Candlelight Park Estates Sec 3

recorded in Vol. FCR 417066 Page ____ of the Map Records of Harris County, Texas

and out of the ____________ Survey, Abstract No. ________

Owners James W. Kimberlin & Diana M. Kimberlin

CF# 575 02-[illegible] Date 11-11-02 FB# ________

Bearing Reference Rec PL, Scale 1"=20', Job No. ________

This Property is located in flood insurance rate map zone X

as per map 48201C0265 J, dated 1996