
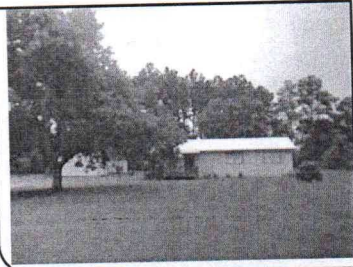


GF NO. 1476252-H155 FIRST AMERICAN TITLE
ADDRESS: 4110 SHERRI LANE
CROSBY, TEXAS 77532
BORROWER: JOAN GLOVER

2.0103 ACRES LOTS 12 AND 13, BLOCK 2 RAMSEY

AN UNRECORDED SUBDIVISION SITUATED IN THE
MEREDITH DUNCAN SURVEY, ABSTRACT NO. 17
HARRIS COUNTY, TEXAS
(SEE ATTACHED METES AND BOUNDS)

SCALE: 1" = 80'

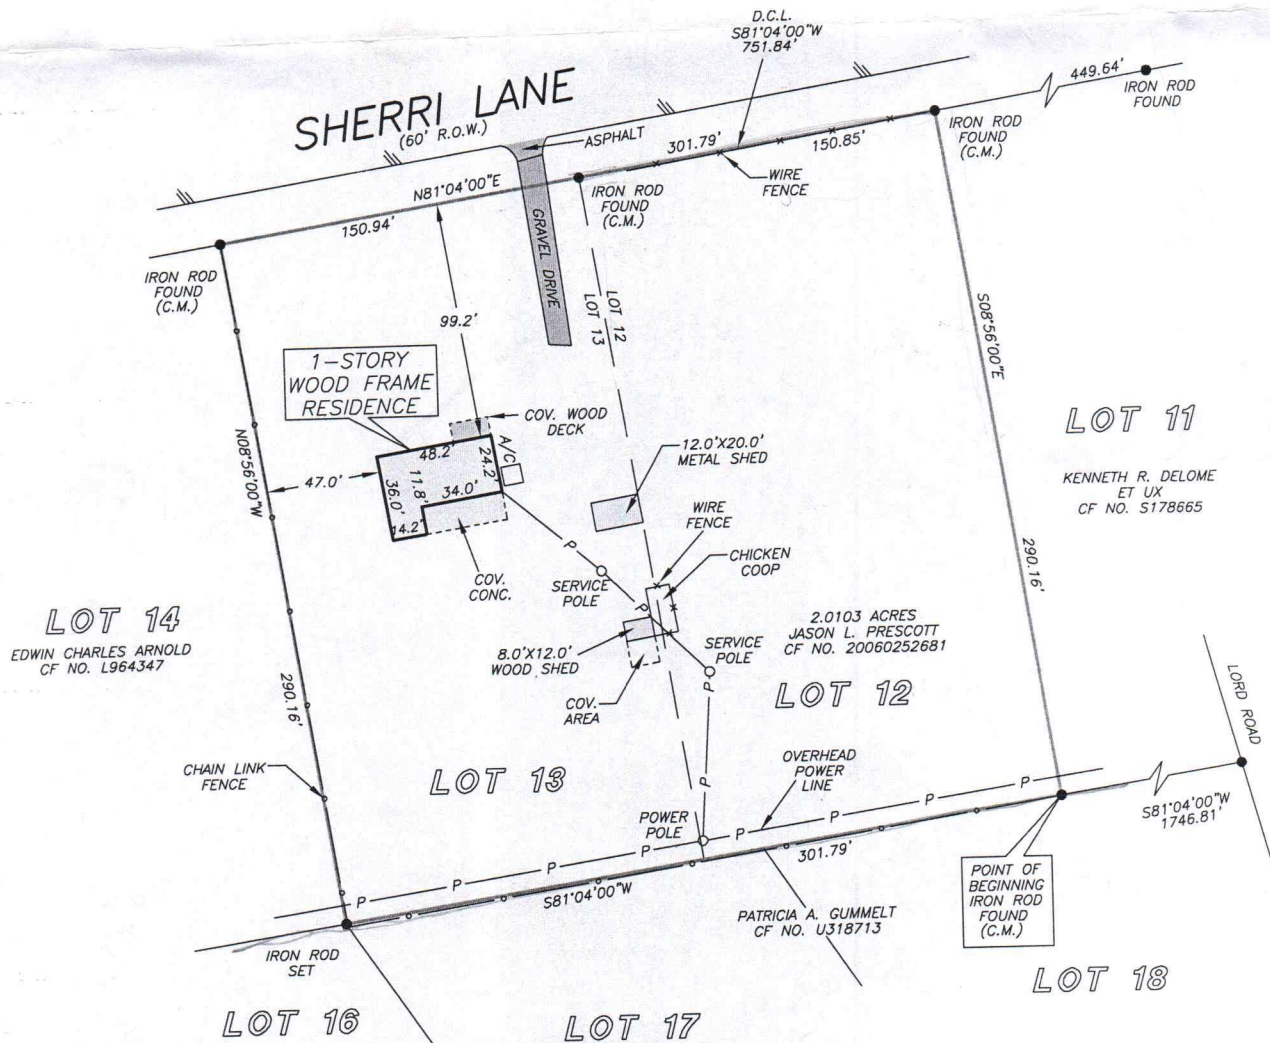

THIS PROPERTY DOES NOT LIE WITHIN THE
100 YEAR FLOOD PLAIN AS PER FIRM
PANEL NO. 48201C 0535 L
MAP REVISION: 06/18/07
ZONE X-SHADED
BASED ONLY ON VISUAL EXAMINATION OF MAPS.
INACCURACIES OF FEMA MAPS PREVENT EXACT
DETERMINATION WITHOUT DETAILED FIELD STUDY


A SUBSURFACE INVESTIGATION
WAS BEYOND THE SCOPE OF THIS SURVEY

D.C.L. = DIRECTIONAL CONTROL LINE
RECORD BEARING: CF NO. 20060252681 H.C.D.R.

DRAWN BY: MM

I HEREBY CERTIFY THAT THIS SURVEY WAS MADE
ON THE GROUND, THAT THIS PLAT CORRECTLY
REPRESENTS THE FACTS FOUND AT THE
TIME OF SURVEY AND THAT THERE ARE NO
ENCROACHMENTS APPARENT ON THE GROUND,
EXCEPT AS SHOWN HEREON. THIS SURVEY IS
CERTIFIED FOR THIS TRANSACTION ONLY AND
ABSTRACTING PROVIDED IN THE ABOVE
REFERENCED TITLE COMMITMENT WAS RELIED
UPON IN PREPARATION OF THIS SURVEY.

RICKY J. RICHARDSON
PROFESSIONAL LAND SURVEYOR
NO. 5445
JOB NO. 10-06949
JULY 08, 2010

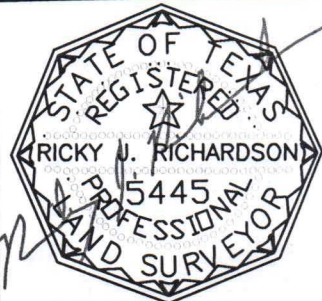

Prudential
GARY GREENE
REALTORS®
TINA DAVIS
713-594-6809



FIRST AMERICAN
KATIE LEE
281-324-5300



PRECISION
surveyors

281-496-1586 FAX 281-496-1867
14925 MEMORIAL DRIVE SUITE B100 HOUSTON, TEXAS 77079

1-800-LANDSURVEY
www.precisionsurveyors.com

210-829-4941 FAX 210-829-1555
1777 NE LOOP 410 SUITE 600 SAN ANTONIO, TEXAS 78217

FORM 032100