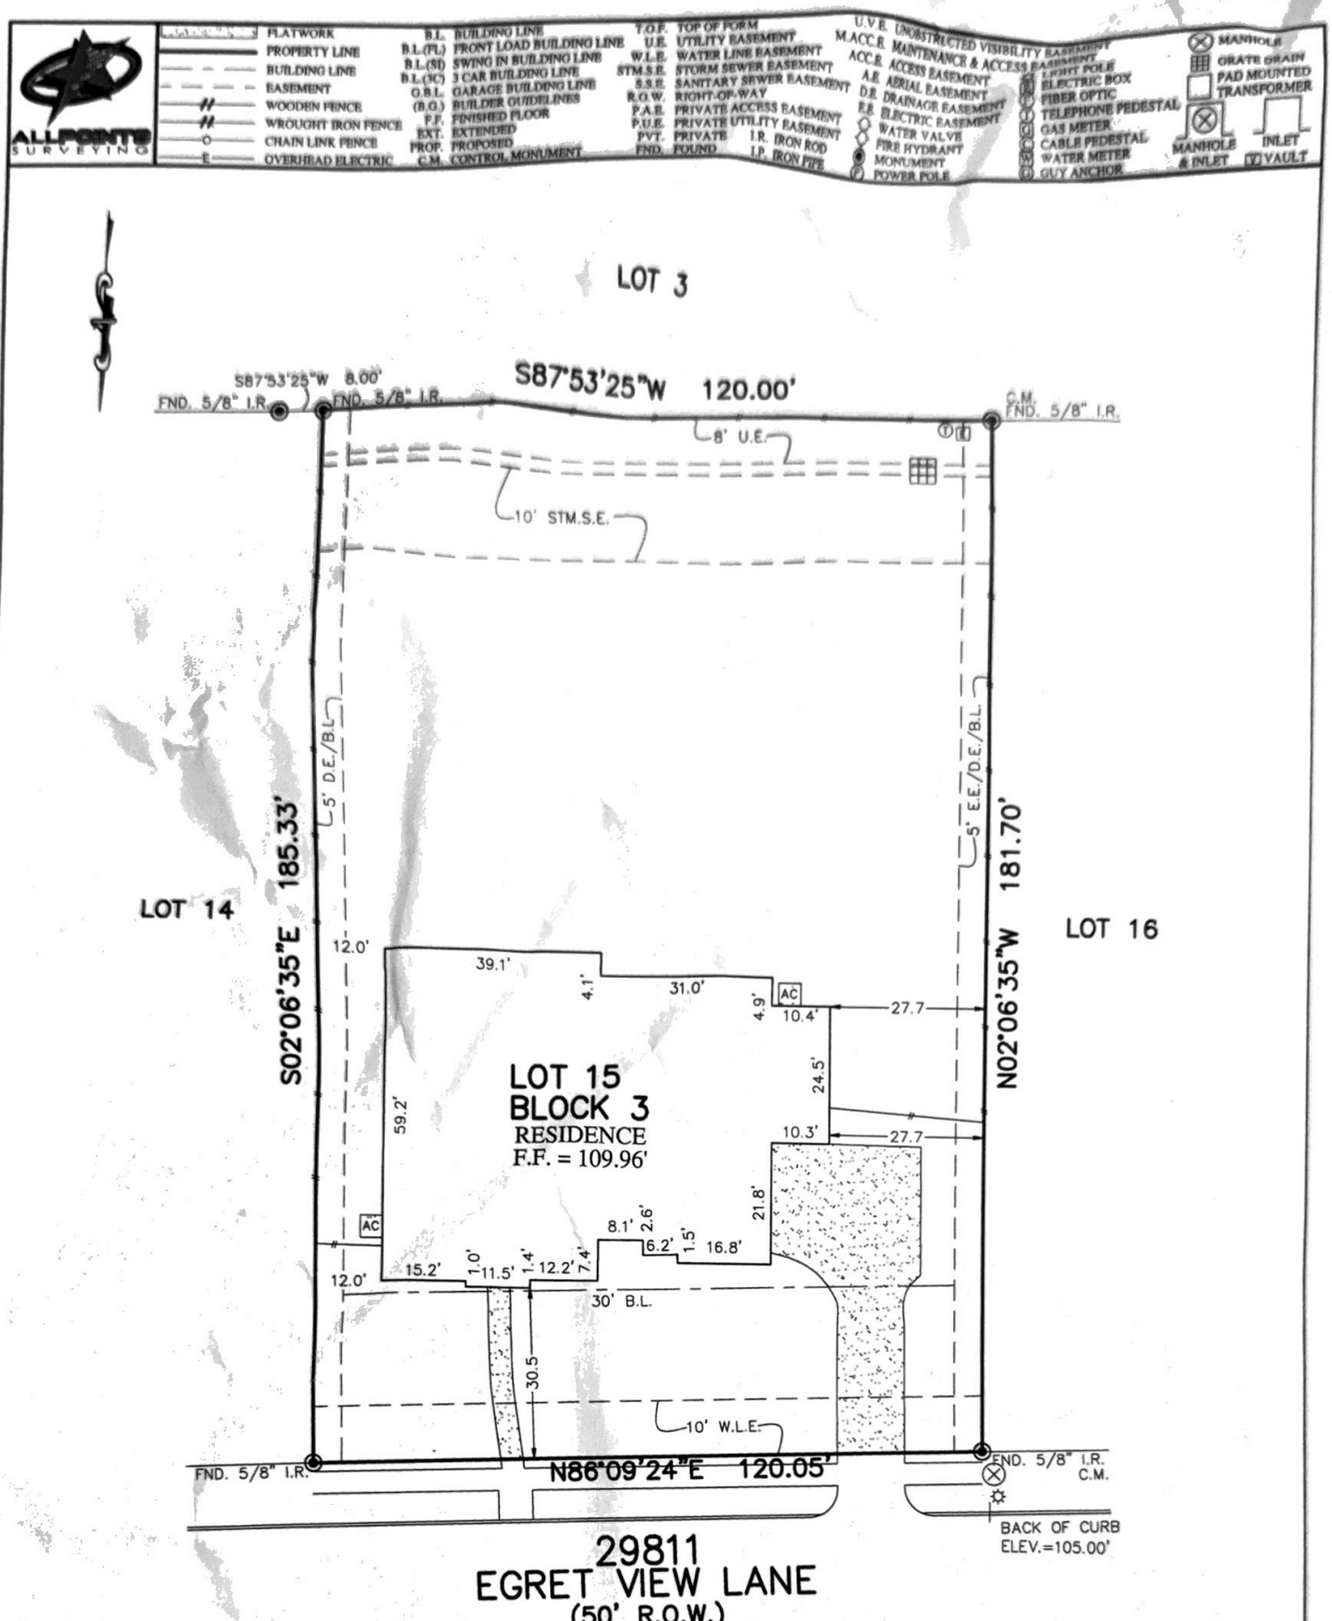


PLAT OF SURVEY

SCALE: 1" = 30'

NOTES:
1. ALL BEARINGS SHOWN HEREON ARE BASED ON THE RECORDED PLAT.
2. ALLPOINTS LAND SURVEY, INC. IS NOT LIABLE FOR ANY DAMAGES DUE TO INFORMATION NOT PROVIDED TO SURVEYOR OR BUILDER PLACING ANY IMPROVEMENTS WITHIN A BUILDING LINE OR EASEMENT.
3. ALL SET RODS ARE 5/8" I.R. WITH CAP MARKED "ALLPOINTS SURVEY"
4. ALL FOUND IRON RODS ARE CAPPED WITH PLASTIC CAPS MARKED "PREJEAN" UNLESS OTHERWISE NOTED.
5. SUBJECT TO APPLICABLE RESTRICTIVE COVENANTS LISTED IN ITEM 10-A, SCHEDULE "B" OF TITLE COMMITMENT ISSUED BY FIRST AMERICAN TITLE GUARANTY Co. UNDER G.F. No. HOU-7335.
6. ALL ELEVATIONS SHOWN HEREON ARE BASED ON NAVD88.

FOR: WILLIAM HOLDEN AND ELIZABETH HOLDEN
ADDRESS: 29811 EGRET VIEW LANE
ALLPOINTS JOB#: TP256083 BY: CR
G.F.: HOU-7335
JOB:

FLOOD ZONE: X
COMMUNITY PANEL: 48157C0095M
EFFECTIVE DATE: 1/29/2021
LOMR: DATE:

"THIS INFORMATION IS BASED ON GRAPHIC PLOTTING. WE DO NOT ASSUME RESPONSIBILITY FOR EXACT DETERMINATION"

LOT 15, BLOCK 3,
FULSHEAR RUN, SECTION 3,
PLAT NO. 20200158, PLAT RECORDS,
FORT BEND COUNTY, TEXAS

I HEREBY CERTIFY THAT THIS PLAT REPRESENTS THE RESULTS OF A SURVEY MADE ON THE GROUND, ON THE 30TH DAY OF NOVEMBER, 2021. Henry M. Santos

STATE OF TEXAS
REGISTERED
HENRY M. SANTOS
5450
PROFESSIONAL
LAND SURVEYOR

©2021, ALLPOINTS LAND SURVEY, INC.
All Rights Reserved.

ALLPOINTS LAND SURVEY, INC. - 1515 WITTE ROAD - HOUSTON, TEXAS 77080 - PHONE: 713-468-7707 - T.B.P.E.L.S. # 10122600