


CF NO. CTH-KT-CIT1464650650 CHICAGO TITLE
ADDRESS: 21406 PARK ROYALE DRIVE
KATY, TEXAS 77450
BORROWER: CHIU MAN CHAN

THE EAST 64 FEET OF LOT 26, BLOCK 21 MEMORIAL PARKWAY, SECTION 5

A SUBDIVISION IN HARRIS COUNTY, TEXAS
ACCORDING TO THE MAP OR PLAT THEREOF RECORDED
IN VOLUME 242, PAGE 34, OF THE MAP RECORDS
OF HARRIS COUNTY, TEXAS, AND BEING THE SAME PROPERTY AS
DESCRIBED IN INSTRUMENT NO. 20130451999, HARRIS COUNTY, TEXAS.

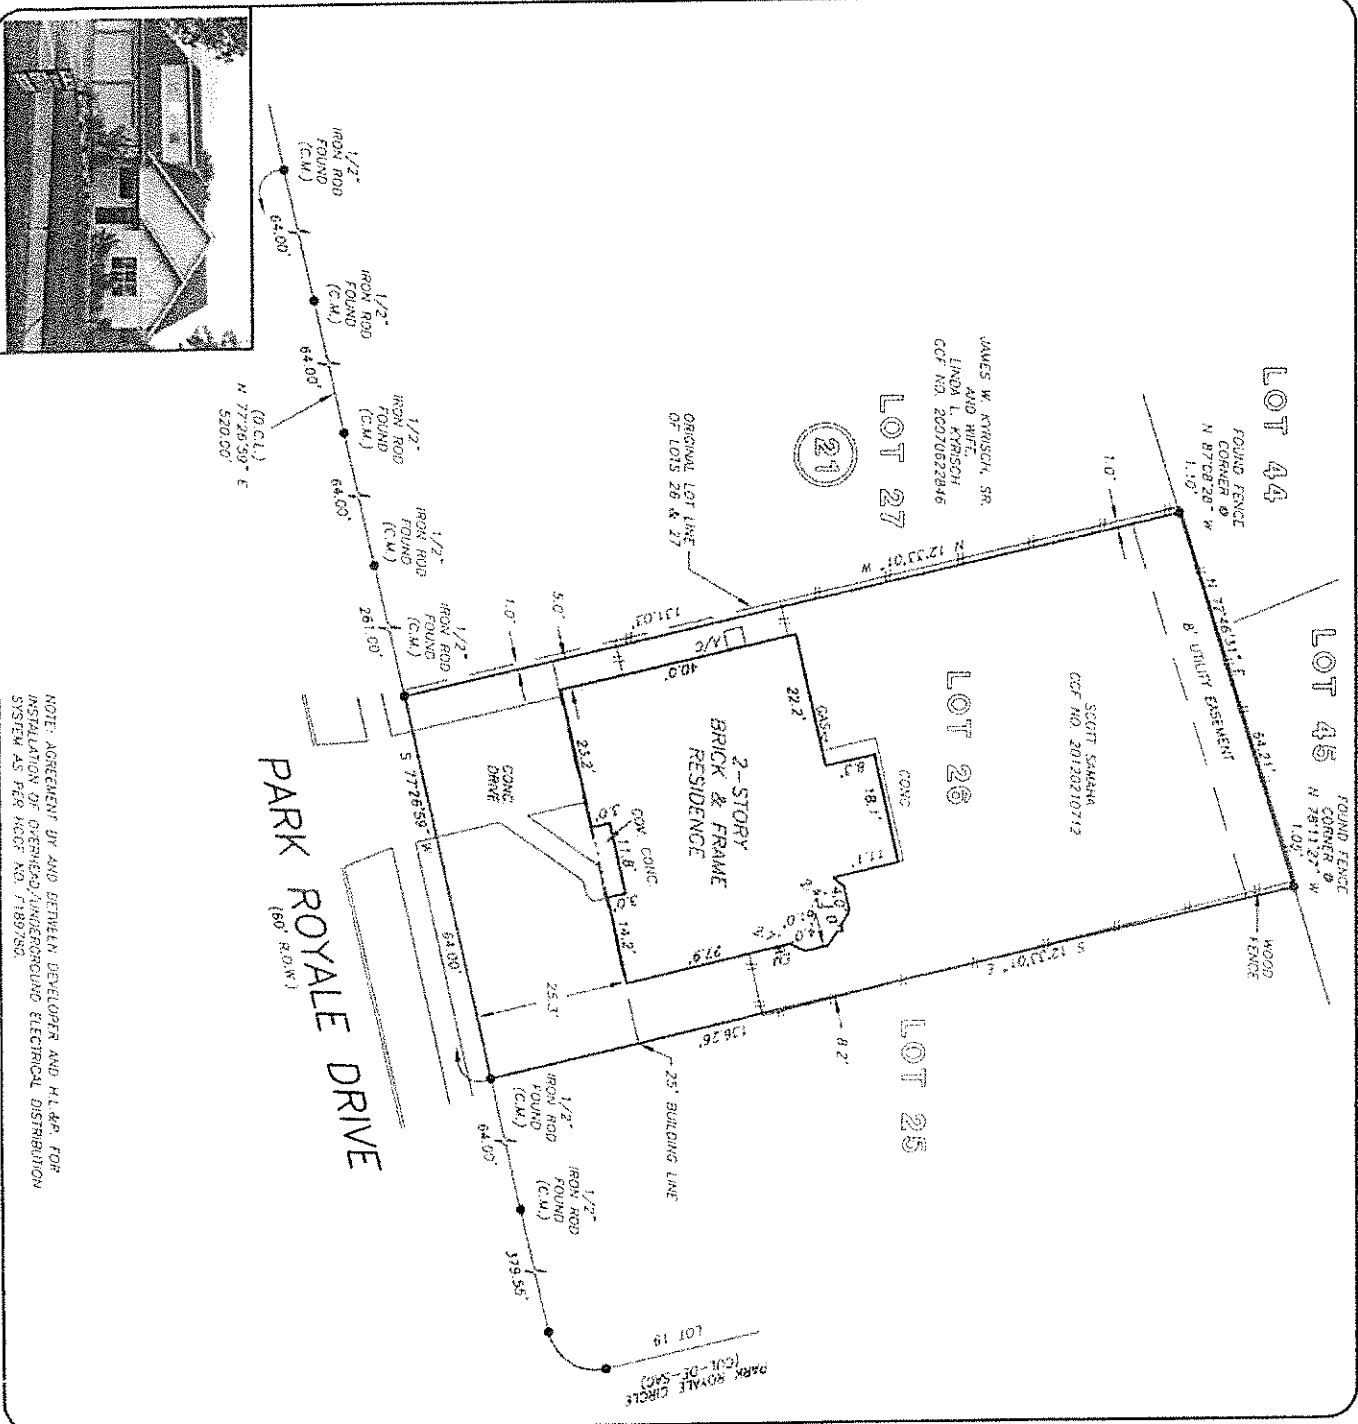

NOTE: AGREEMENT BY AND BETWEEN DEVELOPER AND H.L.A.P. FOR
INSTALLATION OF OPENWIRE/UNDERGROUND ELECTRICAL DISTRIBUTION
SYSTEM AS PER LOT NO. 1189780.

THIS PROPERTY DOES NOT LIE WITHIN THE
100 YEAR FLOOD PLAN AS PER FIRM
PANEL NO. 48201C 0615 L
MAP REVISION: 6/16/2007
ZONE X
BASED ONLY ON VISUAL EXAMINATION OF MAPS.
INACCURACIES OF FEMA MAPS PREVENT EXACT
DETERMINATION WITHOUT DETAILED FIELD STUDY



A SUBSURFACE INVESTIGATION
WAS BEYOND THE SCOPE OF THIS SURVEY

D.C.L. = DIRECTIONAL CONTROL LINE
RECORD BEARING: VOL. 242, PG. 34, H.C.M.R.

DRAWN BY: MW


I HEREBY CERTIFY THAT THIS SURVEY WAS MADE
ON THE GROUND, THAT THIS SURVEY CORRECTLY
REFLECTS THE SURFACE AND THAT THERE ARE NO
ENCUMBRANCES APPARENT ON THE GROUND,
EXCEPT AS SHOWN HEREON. THIS SURVEY IS
CERTIFIED FOR THIS TRANSACTION ONLY AND
REFERENCED TITLE COMMITMENT WAS RELIED
UPON IN PREPARATION OF THIS SURVEY.

GEORGE DALE
PROFESSIONAL LAND SURVEYOR
NO. 4678
JOB NO. 14-12010
DECEMBER 09, 2014

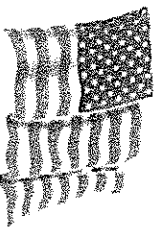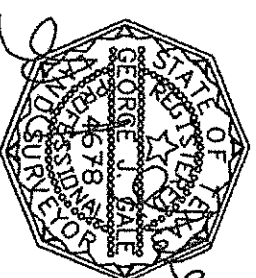

THE CHIU MAN CHAN
INVESTMENT COMPANY

STACEY G. OLIVA
281-398-3036

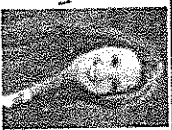

PRECISION
surveyors

281-496-1586
950 THUNDERBOLT STREET SUITE 150 HOUSTON, TEXAS 77030
FIRM NO. 10063700

1-800-LANDSURVEY
www.precisionsurveyors.com
FAX 281-496-1587
210-829-4941
1777 MC LOUR 4TH SUITE 802 SAN ANTONIO, TEXAS 78247

FAX 210-829-1555