
JOHN G. THOMAS AND ASSOCIATES
REGISTERED SURVEYORS
14932 Kuykendahl Rd.
Houston, Texas 77090
PHONE: 440-7730

Surveyor's Certificate

BISSONNET

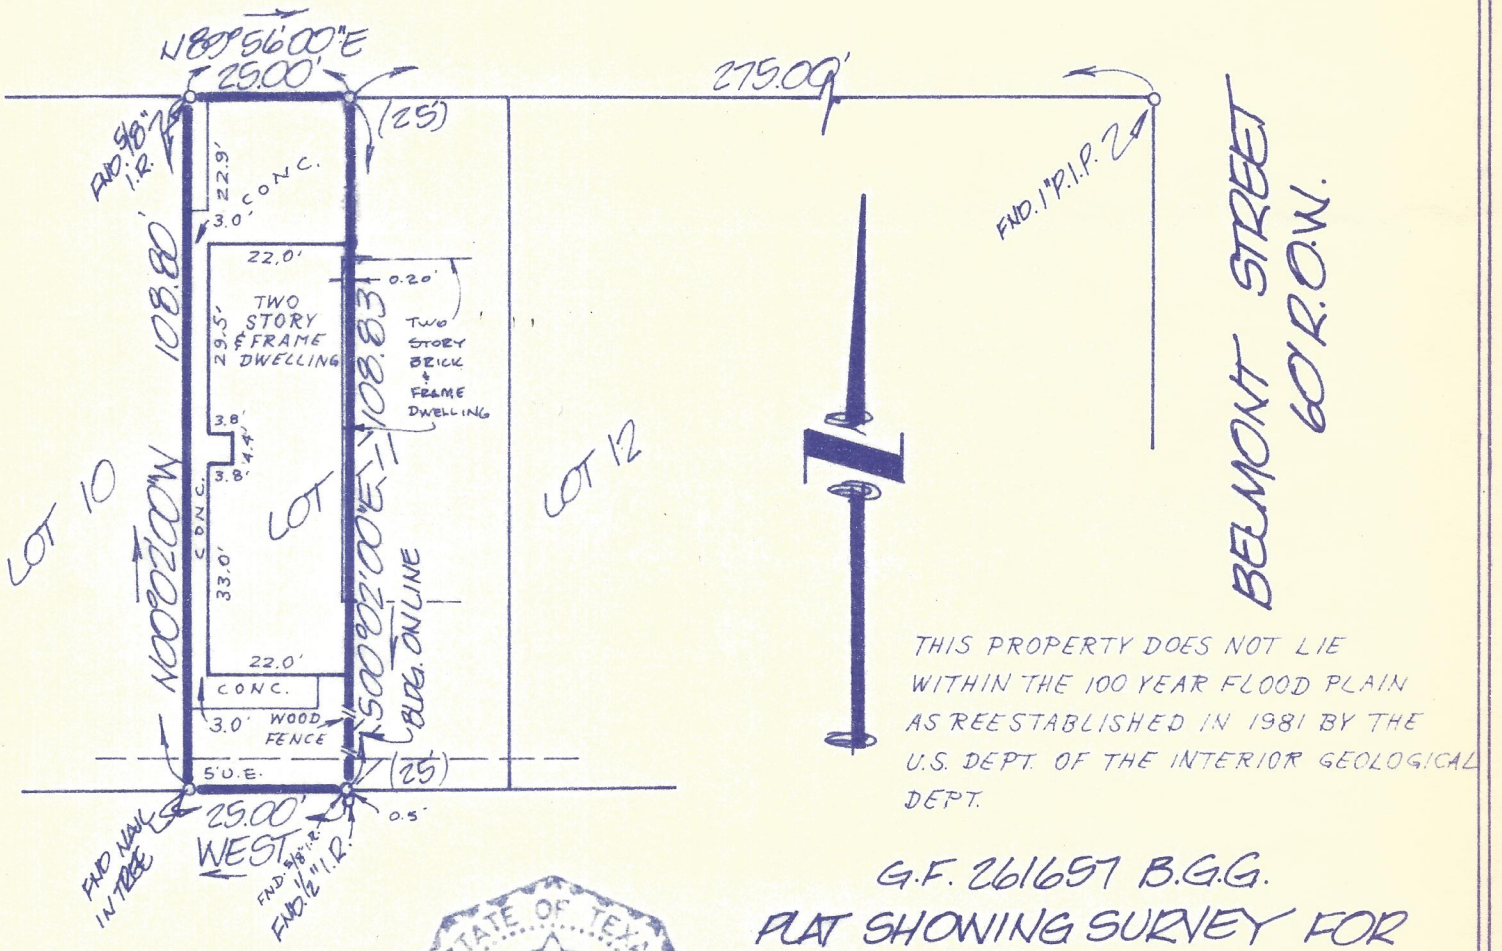

THIS PROPERTY DOES NOT LIE WITHIN THE 100 YEAR FLOOD PLAIN AS REESTABLISHED IN 1981 BY THE U.S. DEPT. OF THE INTERIOR GEOLOGICAL DEPT.

STATE OF TEXAS
JOHN G. THOMAS
1494
REGISTERED PUBLIC SURVEYOR

G.F. 261657 B.G.G.

PLAT SHOWING SURVEY FOR IMAD ABDULLAH, WEST 1/2 LOT 11, BLOCK 1, MONTICELLO ADDITION, VOL. 7, PG. 53 H.C.M.R., HARRIS COUNTY, TEXAS.

SCALE: 1" = 30'

THE STATE OF TEXAS: }
COUNTY OF HARRIS : } This is to certify that on the 7TH day of JULY, 1983, John G. Thomas, did cause to be surveyed on the ground the above described property and the above sketch reflects the findings on the ground. That the improvements are wholly within the bounds of said property as shown and there are no encroachments on said property by improvements on adjoining properties, except as shown, also this certifies only to easements which are shown on Recorded Plat of said Addition. Do not use for construction purposes unless staked.

Given under my hand and Seal this 8TH day of JULY 19 83

John G. Thomas

JOHN G. THOMAS, Registered Surveyor No. 1494

FB#82-879 F.B#232/36

JOB NO. 83-9374