
LINE TABLE		
LINE	LENGTH	BEARING
L1	63.99	S23°04'07"E
L2	29.33	S36°38'10"W
L3	13.98	S44°21'25"E
L4	7.37	N69°57'41"E
L5	30.82	S34°19'40"E
L6	51.05	S19°44'43"E
L7	43.47	S06°41'20"E
L8	25.53	S70°34'16"E
L9	25.77	S12°55'53"E
L10	22.17	S44°53'29"W
L11	21.62	S26°23'24"E
L12	18.09	S20°32'15"W

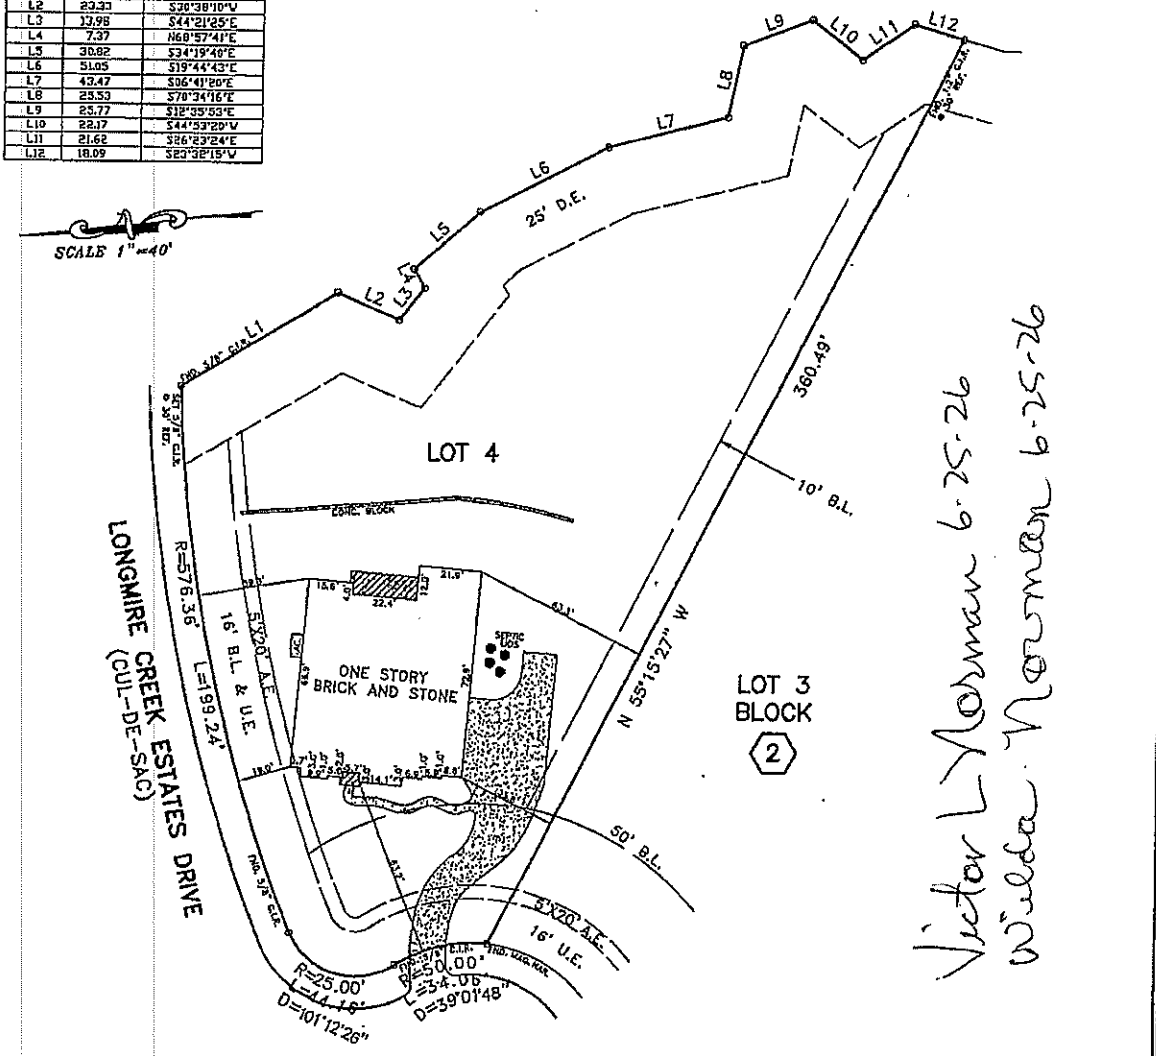

Victor L Norman 6.25.26
Wilda Norman 6.25.26

SURVEY OF

PLAT OF LOT 4, BLOCK 2 OF LONGMIRE CREEK ESTATES, SECTION 1 ACCORDING TO THE MAP/PLAT RECORDED IN CABINET Z, SHEET NO.(S) 2103 OF THE MAP RECORDS OF MONTGOMERY COUNTY, TEXAS.

Victor Lee Norman 10-27-15
Wilda R. Norman 10-27-15

SURVEYOR'S CERTIFICATION

PROPERTY SUBJECT TO SUBDIVISION COVENANTS, CONDITIONS AND RESTRICTIONS.
I hereby certify that this survey was made on the ground and that this plat correctly represents the facts found at the time of survey showing any improvements, from legal descriptions supplied by client. There are no encroachments apparent on the ground, except as shown. This survey is only certified for boundary and this transaction only. Surveyor did not abstract property. Easements, building lines, etc. shown are as identified by:

OF ARCH15054037 of ALAMO TITLE INSURANCE COMPANY

STATE OF TEXAS
REGISTERED
FRED W. LAWTON
2321
PROFESSIONAL
LAND SURVEYOR

Fred W. Lawton, Registered Professional Land Surveyor No. 2321

NOTES:
1. ALL BEARINGS AND STREET ARE BASED ON RECORDED PLAT, M.C.C.F. IN CABINET "Z", SHEET 2103. (BEARINGS BASIS IS NORTH R.O.W. LINE OF LONGMIRE CREEK ESTATES DRIVE BEING NORTH 39 DEGREES 01 MINUTES48 SECONDS. EAST)

PROPERTY LIES WITHIN FLOOD ZONE "X", ACCORDING TO F.I.R.M. MAP NO. 48339C 0226D, DATE 08-23-14, BY GRAPHING PLOTTING ONLY, WE DO NOT ASSUME RESPONSIBILITY FOR EXACT DETERMINATION.
BEFORE ANY DEVELOPMENT PLANNING, DESIGN, OR CONSTRUCTION IS STARTED, THE COMMUNITY, CITY AND COUNTY IN WHICH SUBJECT TRACT EXISTS SHOULD BE CONTACTED, SAID ENTITIES MAY IMPOSE LARGER FLOOD PLAIN AND FLOODWAY AREAS THAN SHOWN BY F.I.R.M. MAPS THAT WILL AFFECT DEVELOPMENT.

ADDRESS: 9606 LONGMIRE CREEK ESTATES DRIVE
CONROE, TEXAS 77304
PURCHASER: VICTOR LEE NORMAN AND WILDA RUTH NORMAN
JOB NO.: 8H121 SCALE: 1" = 40' DATE: 06-01-15 SHEET 1 OF 1

SOUTH TEXAS SURVEYING ASSOCIATES, INC.
11281 Richmond Ave. Suite J-101 Houston, Texas 77082
(281) 556-6918 FAX (281) 556-9331

Copyright 2014 South Texas Surveying Associates, Inc.
FIRM NUMBER: 10045400
M.C.