
DocuSign Envelope ID: 2ABBAA59-5269-4CE7-BD2E-7568EFB9038F

GF. NO. 19008419 OLD REPUBLIC TITLE
ADDRESS: 20 BASH PLACE
HOUSTON, TEXAS 77027
BORROWER: VINCENT EUGENE MORGAN

LOT 10, BLOCK 1
WEST LANE PLACE, SECTION 3

A SUBDIVISION IN HARRIS COUNTY, TEXAS
ACCORDING TO THE MAP OR PLAT THEREOF RECORDED
IN VOLUME 29, PAGE 45 OF THE MAP RECORDS
OF HARRIS COUNTY, TEXAS

SCALE: 1" = 30'

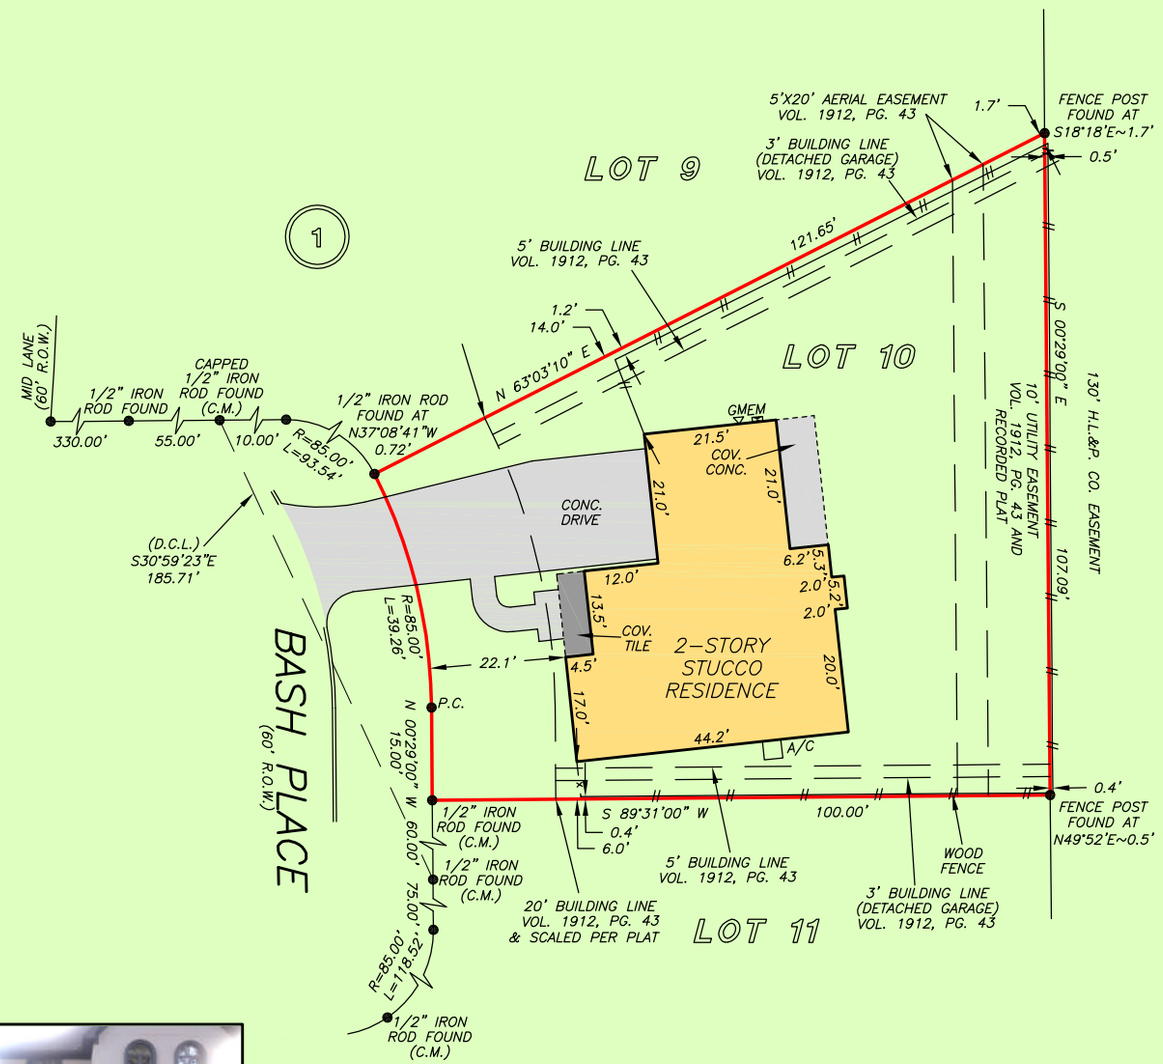



DS

THIS PROPERTY DOES NOT LIE WITHIN THE 100 YEAR FLOOD PLAIN AS PER FIRM PANEL NO. 48201C 0855L MAP REVISION: 06/18/07 ZONE X BASED ONLY ON VISUAL EXAMINATION OF MAPS. INACCURACIES OF FEMA MAPS PREVENT EXACT DETERMINATION WITHOUT DETAILED FIELD STUDY

A SUBSURFACE INVESTIGATION WAS BEYOND THE SCOPE OF THIS SURVEY

D.C.L. = DIRECTIONAL CONTROL LINE
RECORD BEARING: VOL. 29, PG. 45, H.C.M.R.

DRAWN BY: JM/RE/RC

I HEREBY CERTIFY THAT THIS SURVEY WAS MADE ON THE GROUND, THAT THIS PLAT CORRECTLY REPRESENTS THE FACTS FOUND AT THE TIME OF SURVEY AND THAT THERE ARE NO ENCROACHMENTS APPARENT ON THE GROUND, EXCEPT AS SHOWN HEREON. THIS SURVEY IS CERTIFIED FOR THIS TRANSACTION ONLY AND ABSTRACTING PROVIDED IN THE ABOVE REFERENCED TITLE COMMITMENT WAS RELIED UPON IN PREPARATION OF THIS SURVEY.


GEORGE GALE
PROFESSIONAL LAND SURVEYOR
NO. 4678
JOB NO. 19-08986
OCTOBER 14, 2019
REVISED: OCTOBER 25, 2019 (TITLE)
REVISED: OCTOBER 28, 2019 (RESTRICTIONS)

STATE OF TEXAS
REGISTERED
GEORGE J. GALE
4678
PROFESSIONAL
LAND SURVEYOR



OLD REPUBLIC NATIONAL TITLE INSURANCE COMPANY

AUDREY THORPE
713-626-9220

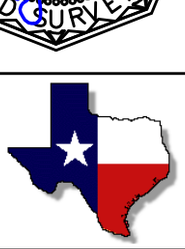

PRECISION surveyors

1-800-LANDSURVEY
www.precisionsurveyors.com

281-496-1586 FAX 281-496-1867 210-829-4941 FAX 210-829-1555
950 THREADNEEDLE STREET SUITE 150 HOUSTON, TEXAS 77079 1777 NE LOOP 410 SUITE 600 SAN ANTONIO, TEXAS 78217
FIRM NO. 10063700