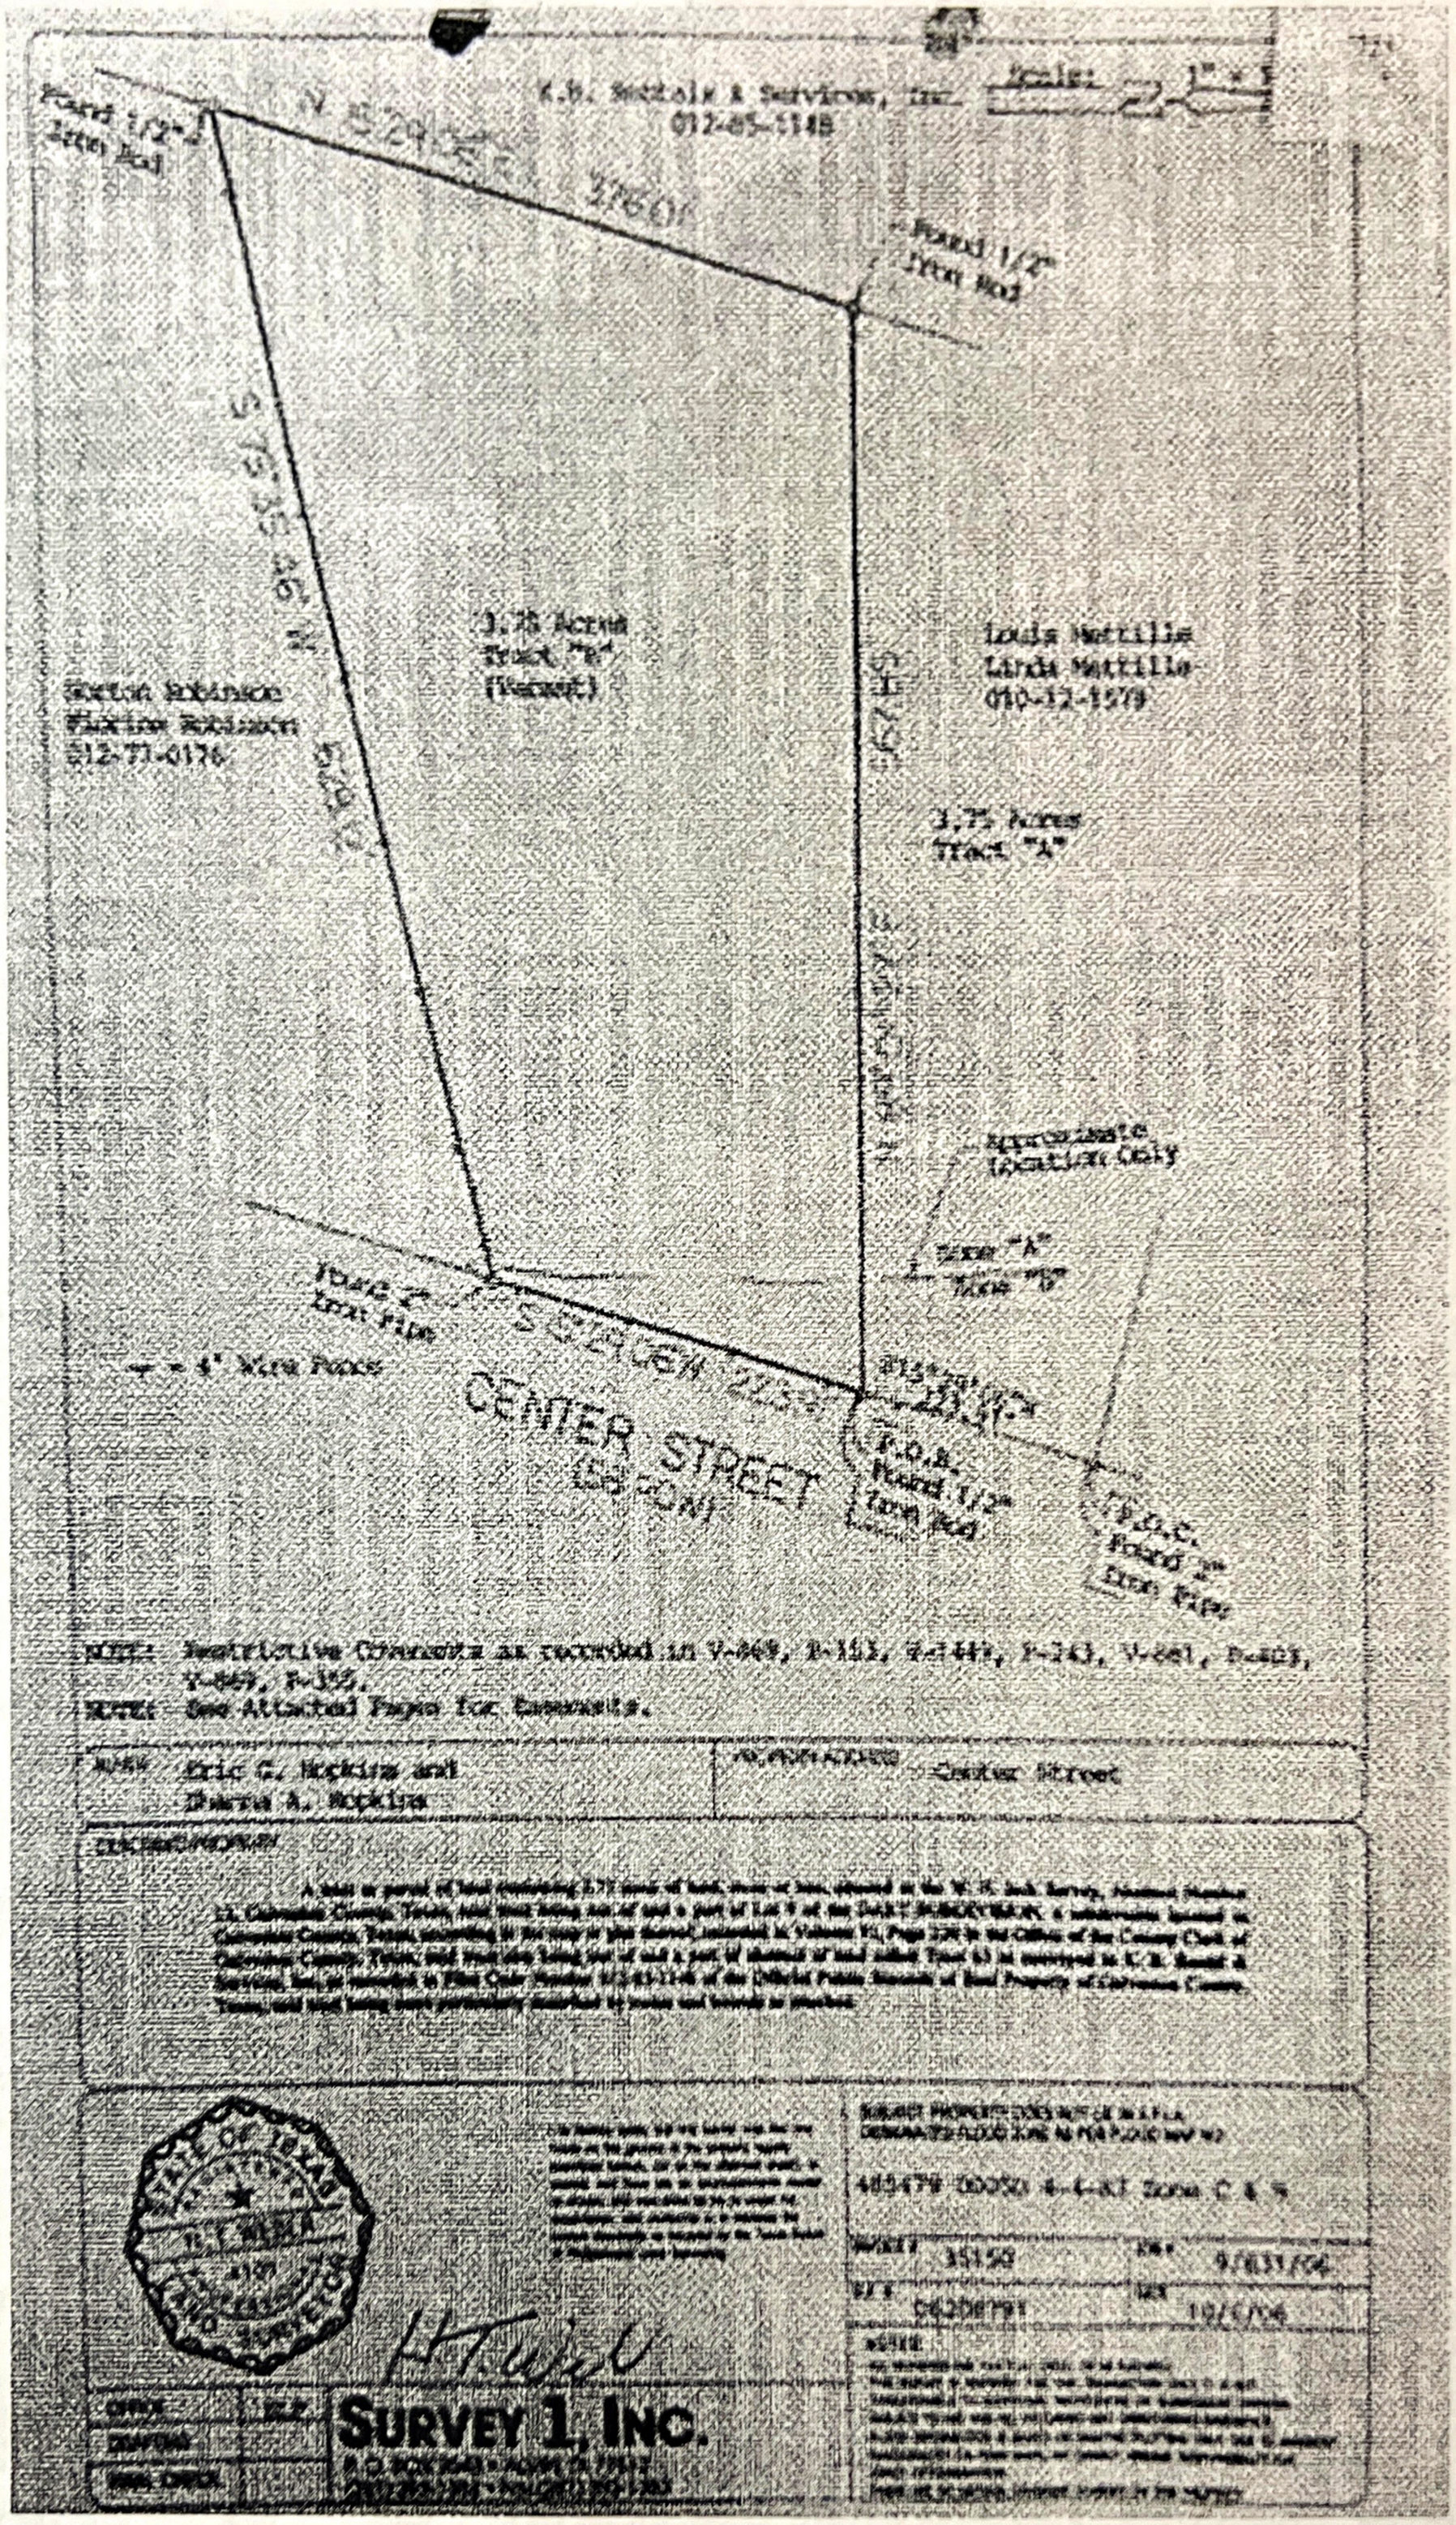

Scale: 1" = 100'
S 89°29'55" E 276.00'
Found 1/2" Iron Rod
Found 1/2" Iron Rod
3.28 Acres Tract "B" (Vacant)
Gordon Robinson Pauline Robinson 012-71-0176
Louis Metrillo Linda Metrillo 010-12-1979
3.75 Acres Tract "A"
Approximate Location Only
Found 1/2" Iron Rod
Found 1/2" Iron Rod
Found 1/2" Iron Pipe
Found 1/2" Iron Pipe
4' Wire Fence
S 89°29'55" E 276.00'
CENTER STREET
(50' R.O.W.)
I.P.C.C. Found 1/2" Iron Pipe
NOTE: Restrictive Covenants as recorded in V-869, P-152, V-1441, P-240, V-881, P-881, V-869, P-152.
NOTE: See Attached Page for Easements.
Eric G. Hopkins and Sheila A. Hopkins
Center Street
SURVEY 1, INC.