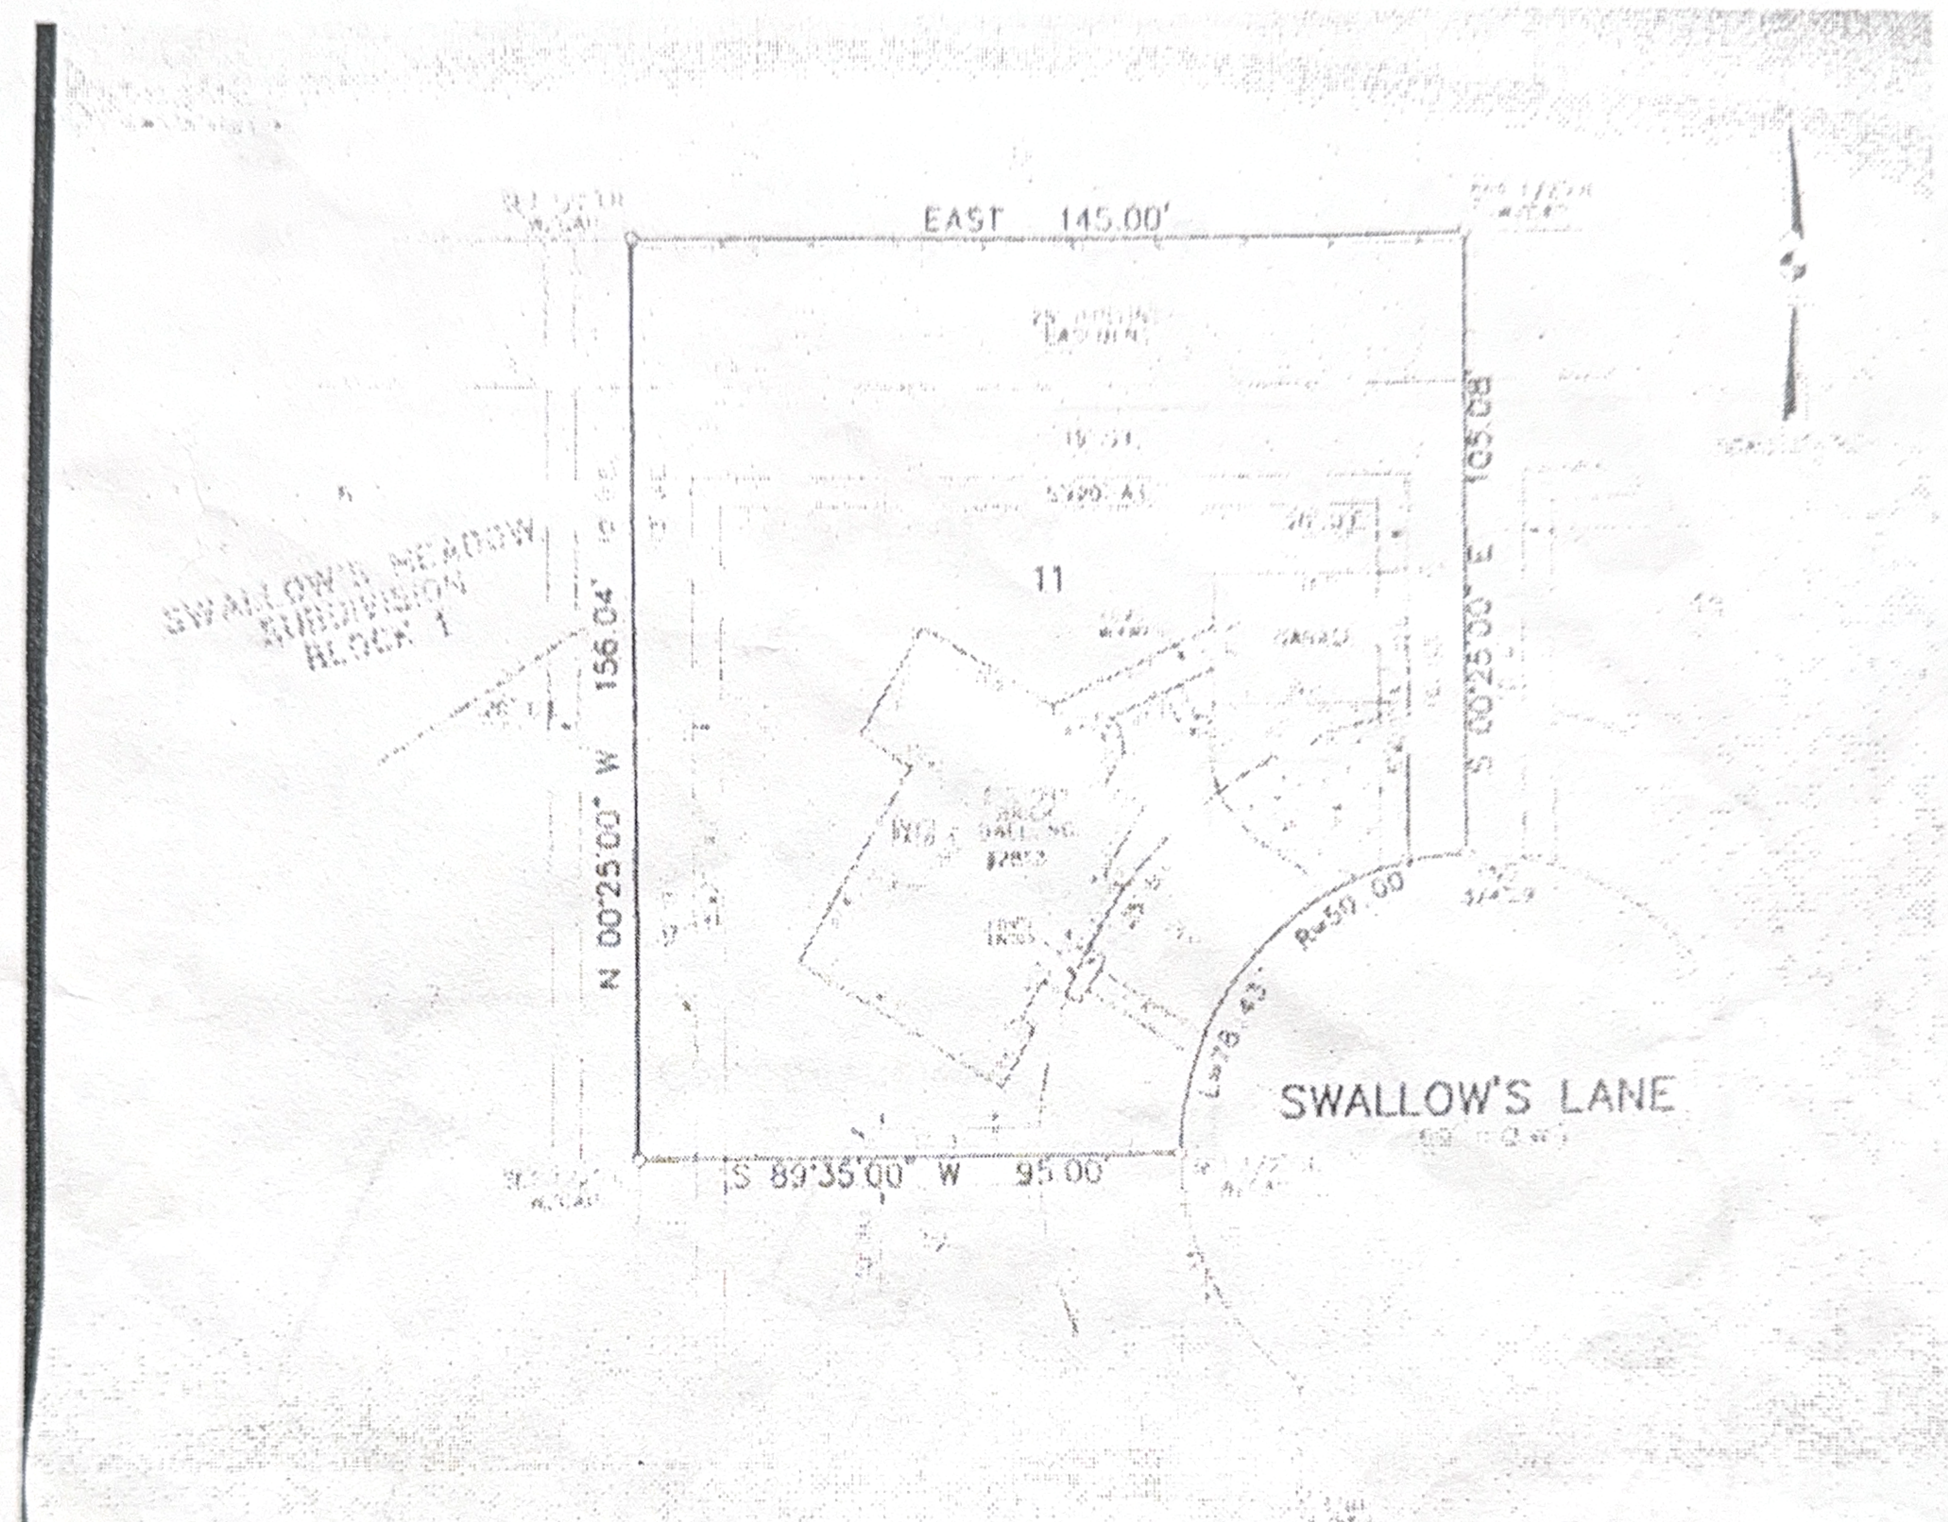


Apr 25, 2006

Survey of Lot 11, in Block 1, of **SWALLOW'S MEADOW**, a Subdivision in Galveston County, Texas, according to the map or plat thereof recorded in Volume 18, Page 4, of the Map Records in the Office of the County Clerk of Galveston County, Texas.

I hereby certify that on the above date, the above described lot, together with all improvements located thereon, was surveyed on the ground and is as shown hereon; and that this map, together with certain notes, accurately represents the facts as found on the ground this date.

DALE L. HARDY & Associates

Dale L. Hardy
Registered Professional
Land Surveyor 4847

STATE OF TEXAS
REGISTERED
DALE L. HARDY
4847
LAND SURVEYOR

Borrower: Susan Marie Boe and Horace Arc Vardaro
Mortgagee: Amer. Intern. Mort. Corp.

Notes:
This property does not lie within the 100 year Flood Plain as determined by F.I.R.M. and as shown on F.I.R.M. 480214 0035 C, Zone X, dated May 2, 1983.

This survey was prepared based on title commitment provided by Southland Title Company, GF #81218-A, dated April 5, 2006.

DALE L. HARDY
AND ASSOCIATES
REGISTERED PROFESSIONAL LAND SURVEYORS
P.O. BOX 246, LEAGUE CITY, TEXAS 77574
281-554-7729 409-765-6030 FAX 281-554-8206