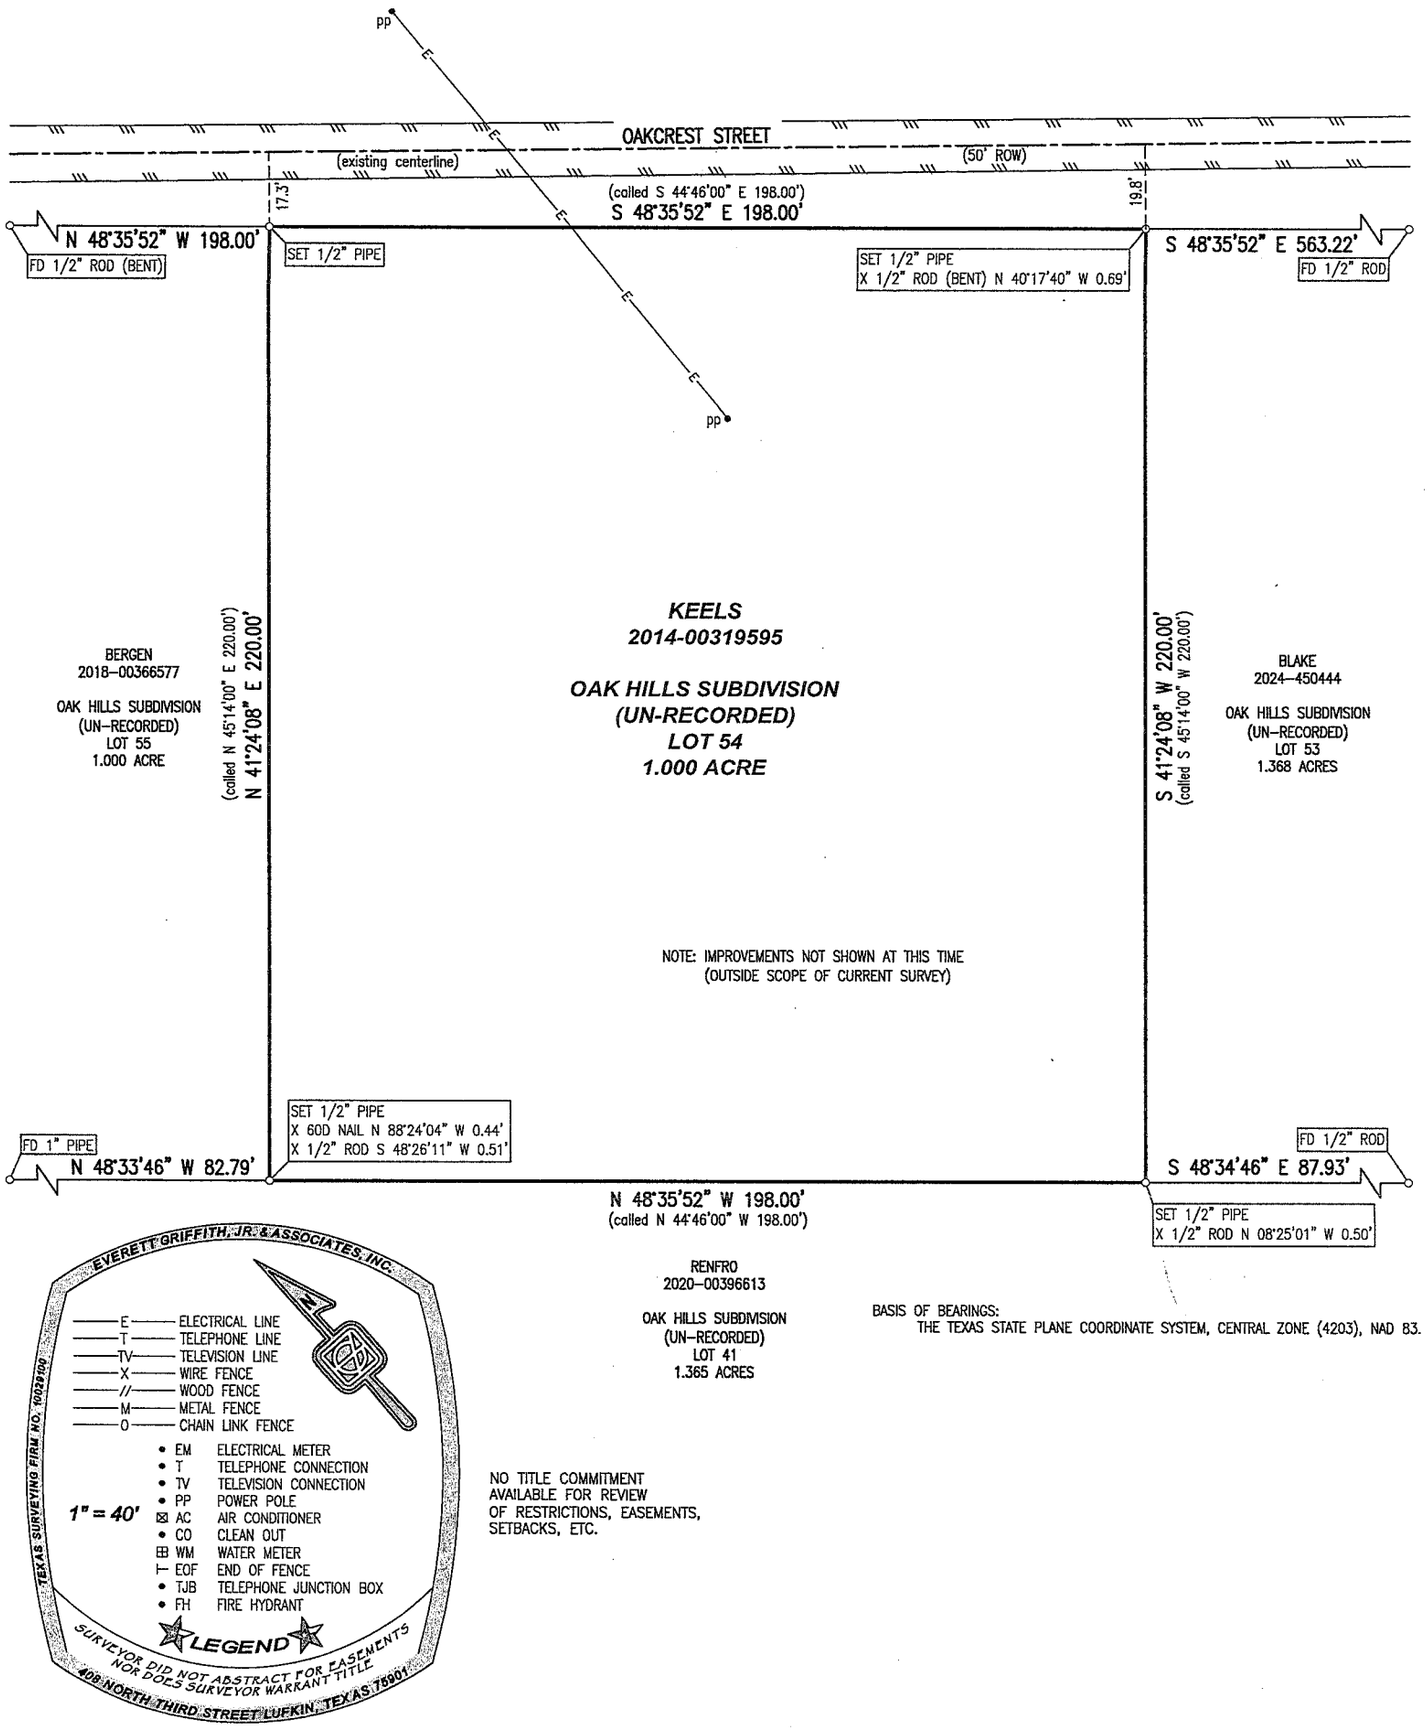


NO TITLE COMMITMENT
AVAILABLE FOR REVIEW
OF RESTRICTIONS, EASEMENTS,
SETBACKS, ETC.

MARSHALL KEELS
LOT NO. 54 (1.000 ACRE TRACT)
OAK HILLS SUBDIVISION (UN-RECORDED)
CHARITY SMITH SURVEY, ABSTRACT NO. 560
ANGELINA COUNTY, TEXAS

EVERETT GRIFFITH, JR. & ASSOCIATES, INC.
Engineering and Surveying

STATE OF TEXAS
REGISTERED
MICHAEL G. PARKER
4527
PROFESSIONAL LAND SURVEYOR

Michael G. Parker (Signature in blue ink)
Registered Professional Land Surveyor No. 4527
Texas Surveying Firm No. 10029100
408 North Third Street
Lufkin, Texas 75901
(936) 634-5528
October 11, 2024