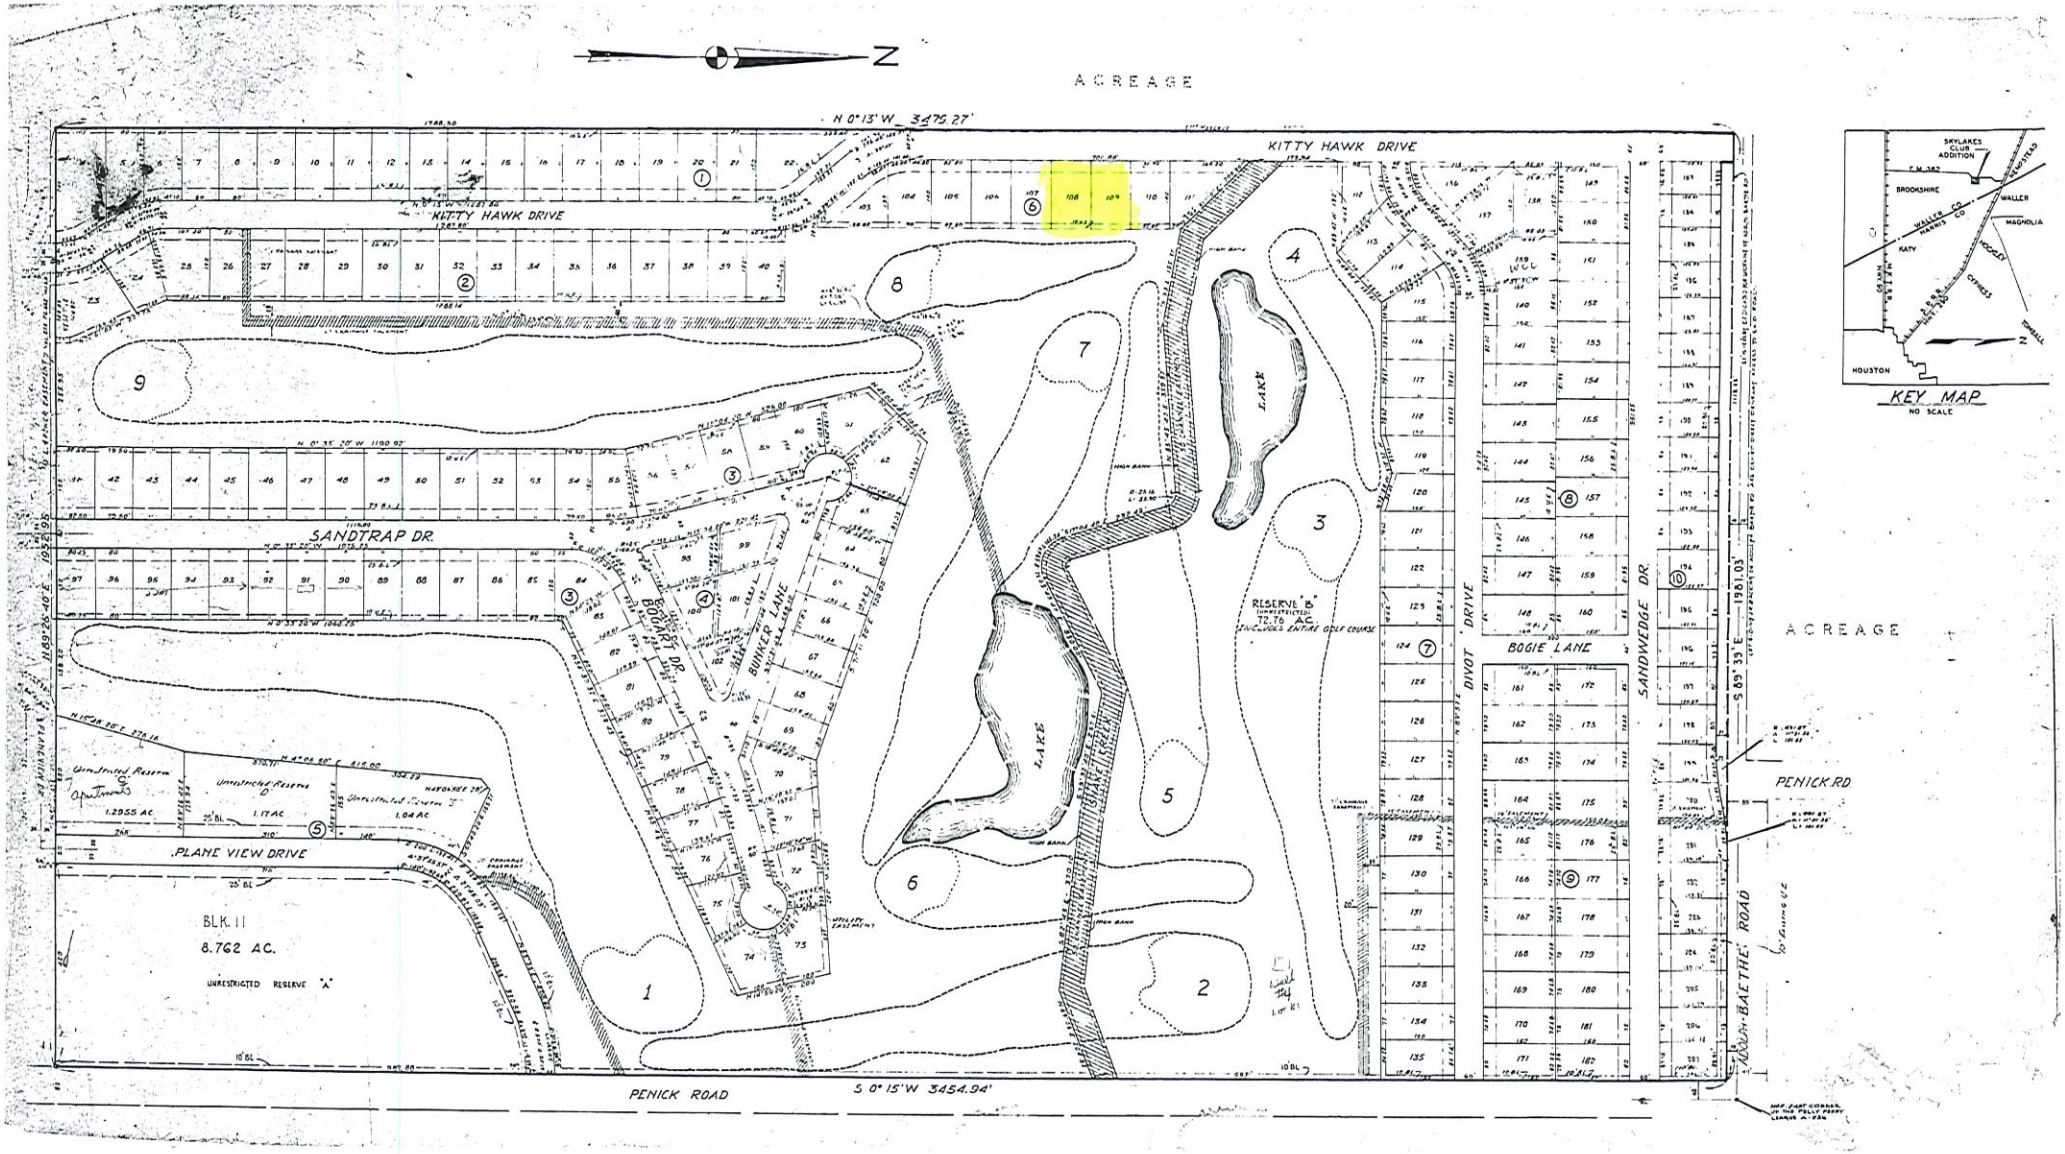

N
ACREAGE
N 0°13' W 3475.27'
KITTY HAWK DRIVE
SANDTRAP DR.
BOBART DR.
BUNKER LANE
PLANE VIEW DRIVE
BLK. 11
8.762 AC.
UNRESTRICTED RESERVE "A"
RESERVE "B"
UNRESTRICTED
70.76 AC.
INCLUDES ENTIRE GOLF COURSE
LAKE
DIVOT DRIVE
SANDWEDGE DR.
BOGIE LANE
ACREAGE
PENICK RD
S 89° 39' E 1961.03'
PENICK ROAD
S 0° 15' W 3454.94'
SKYLAKES CLUB ADDITION
BROOKSHIRE
WALLER
MAGNOLIA
KATY
HOUSTON
KEY MAP
NO SCALE