NOTES: (1) THIS SURVEY WAS PREPARED IN CONJUNCTION WITH A TITLE COMMITMENT FURNISHED BY STEWART TITLE COMPANY UNDER G.F. No. 01906745 Issued September 25,2002.
(2) BEARINGS BASED ON THE WEST LINE OF A CALL 54.6836 ACRE TRACT OF LAND DESCRIBED IN VOLUME 385 PAGE 700 OF THE DEED RECORDS OF WALLER COUNTY, TEXAS.
(3) THIS SURVEY IS CERTIFIED FOR THIS TRANSACTION ONLY.
(4) SUBJECT TO ANY AND ALL COVENANTS, RESTRICTIONS, EASEMENTS, AND CONDITIONS WHICH MAY BE APPLICABLE.
(5) REVISED 9-27-2002 TO SHOW ADDITIONAL IMPROVEMENTS.

Address: 17820 Blinka Road
Waller, Texas 77484

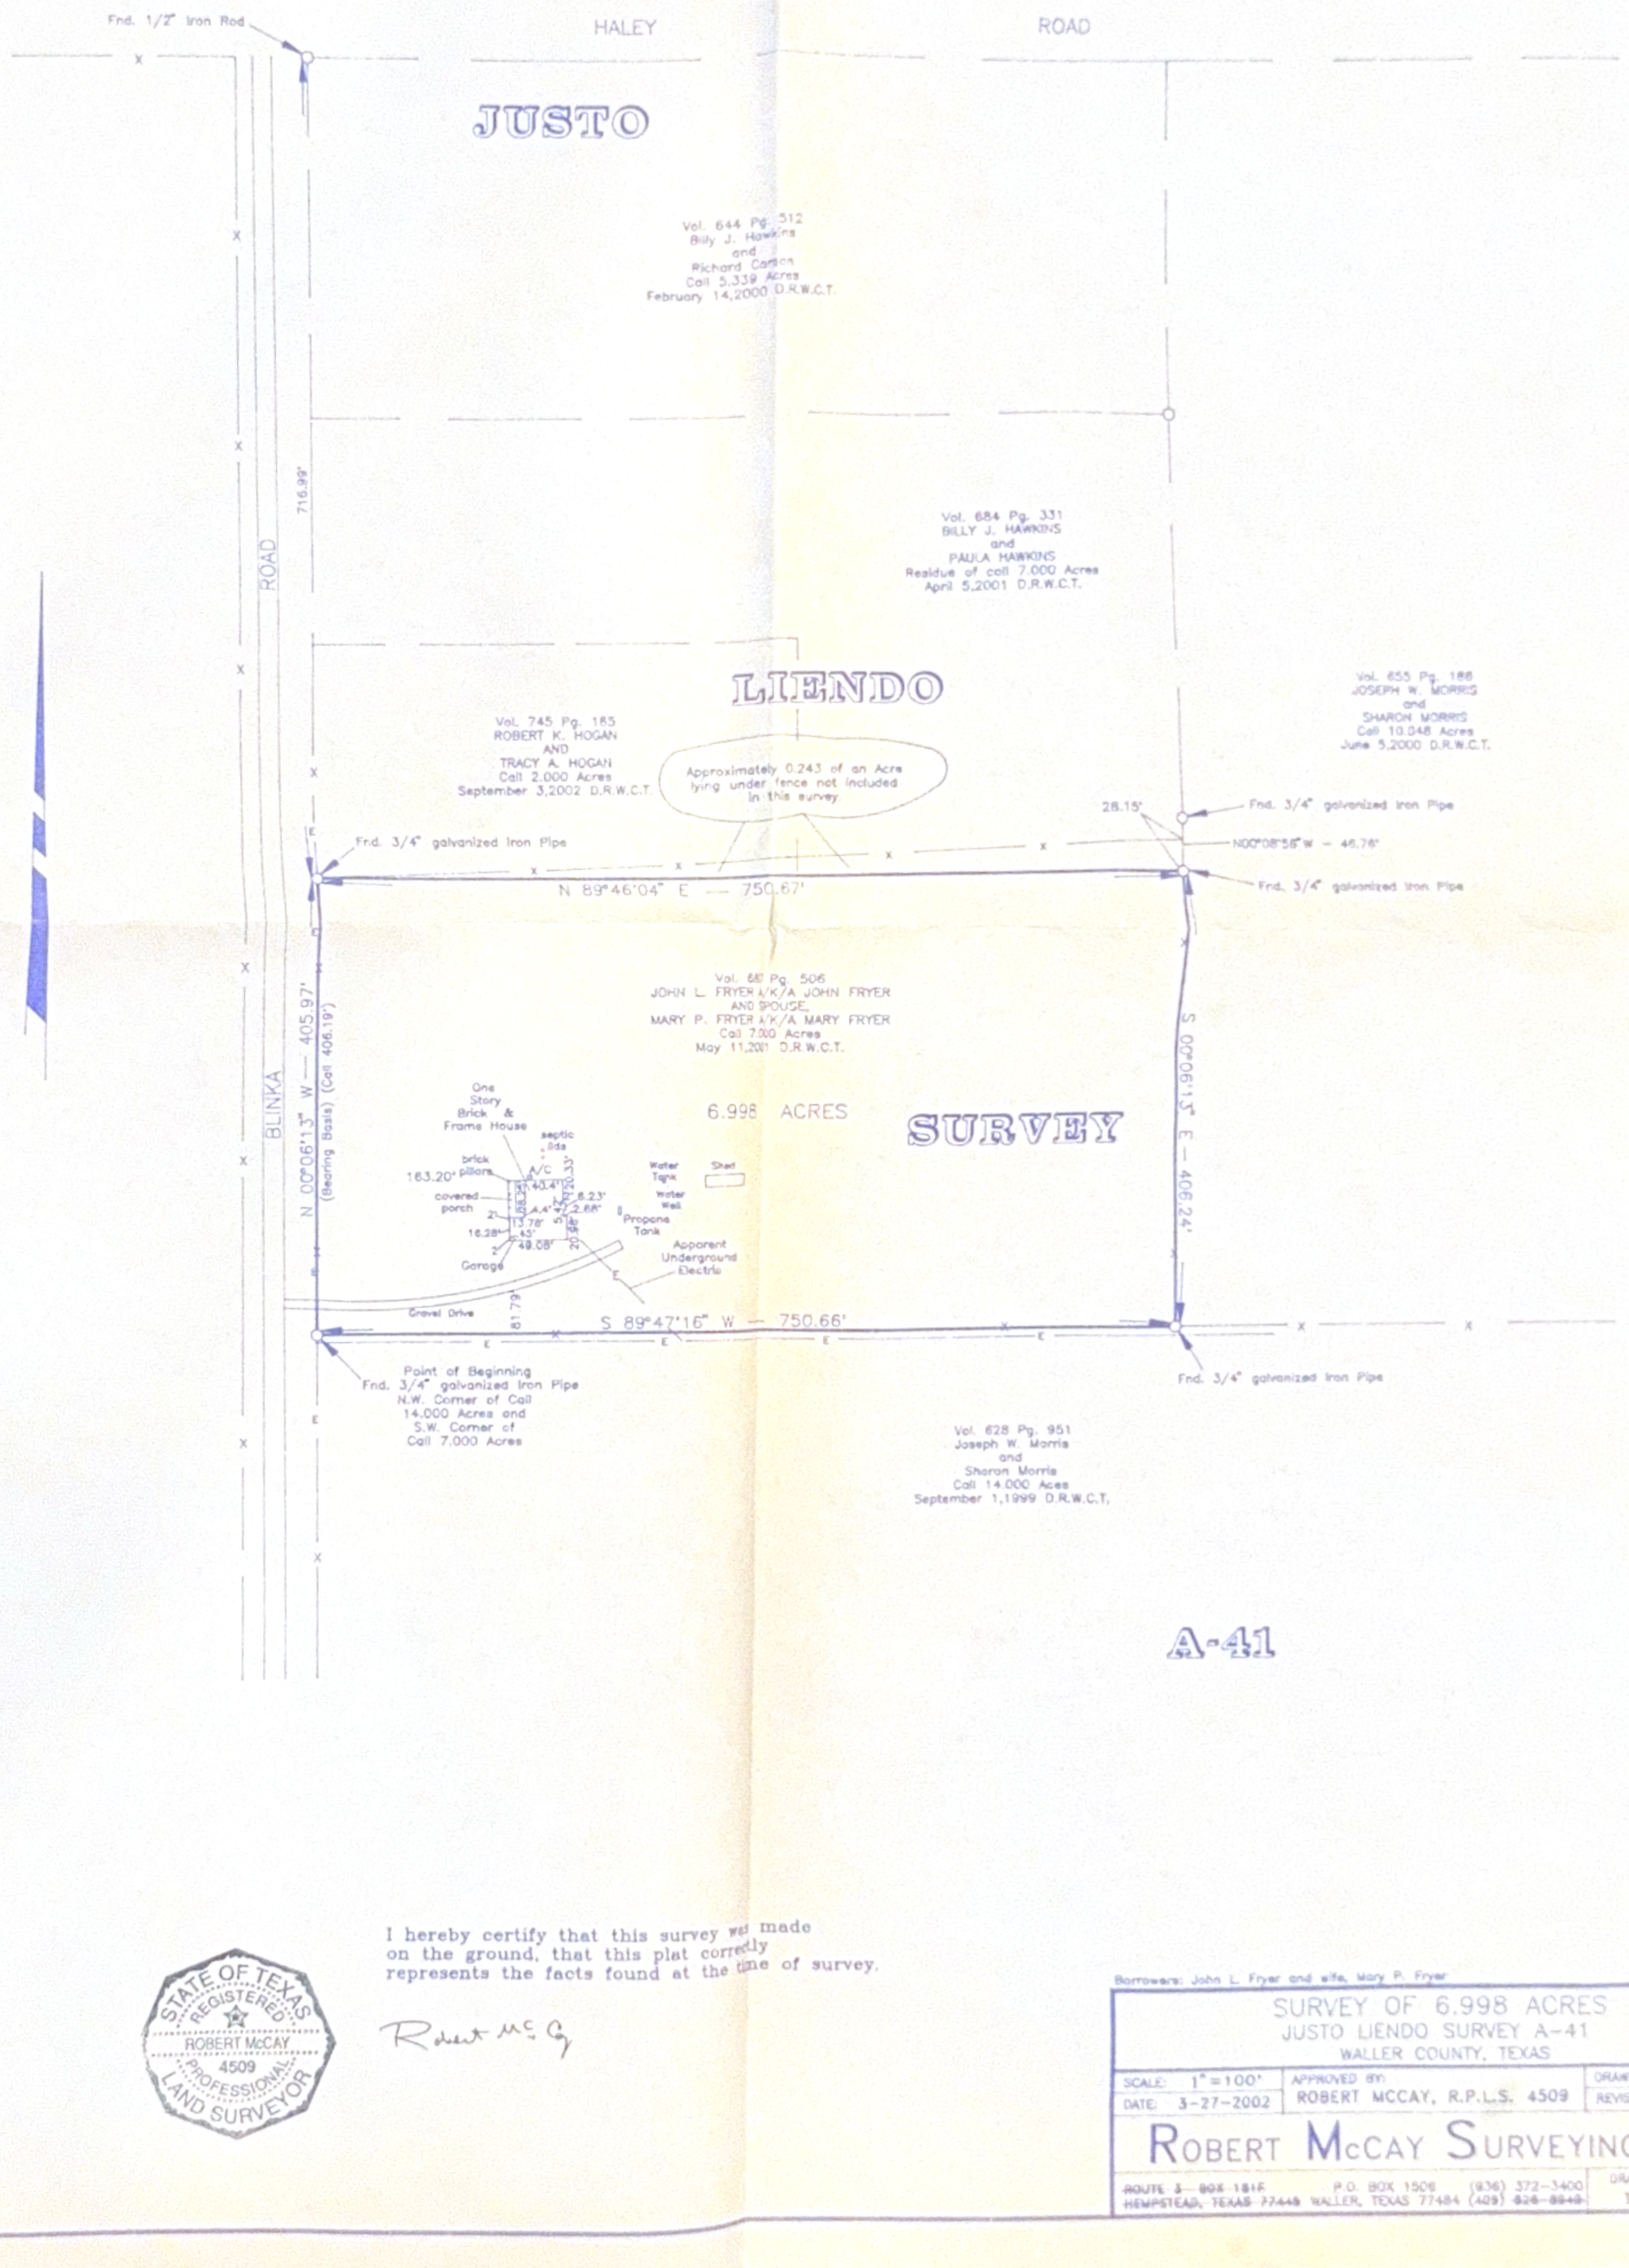

A-41

STATE OF TEXAS
REGISTERED
ROBERT McCAY
4509
PROFESSIONAL
LAND SURVEYOR

I hereby certify that this survey was made on the ground, that this plat correctly represents the facts found at the time of survey.

Robert McCay

Borrowers: John L. Fryer and wife, Mary P. Fryer

SURVEY OF 6.998 ACRES
JUSTO LIENDO SURVEY A-41
WALLER COUNTY, TEXAS

SCALE: 1" = 100'	APPROVED BY:	DRAWN BY: R.M.
DATE: 3-27-2002	ROBERT MCCAY, R.P.L.S. 4509	REVISED: 9-27-2002

ROBERT McCAY SURVEYING INC.
ROUTE 3 - BOX 1815 HEMPSTEAD, TEXAS 77445
P.O. BOX 1508 WALLER, TEXAS 77484
(936) 372-3400
(409) 826-8948

DRAWING NUMBER: 1101242C